

1350

BOUNDARY WALL

BOUNDARY

bedroom

lounge

bedroom

bedroom

Plan
1 : 50

Proposed


PROPOSED SINGLE STOREY EXTENSION AT 3, MANOR WAY, ELMER FOR MRS. S. BROWN



location plan

1 : 1250

Ordnance Survey
Paper Map Copying
Licence No.
100056538

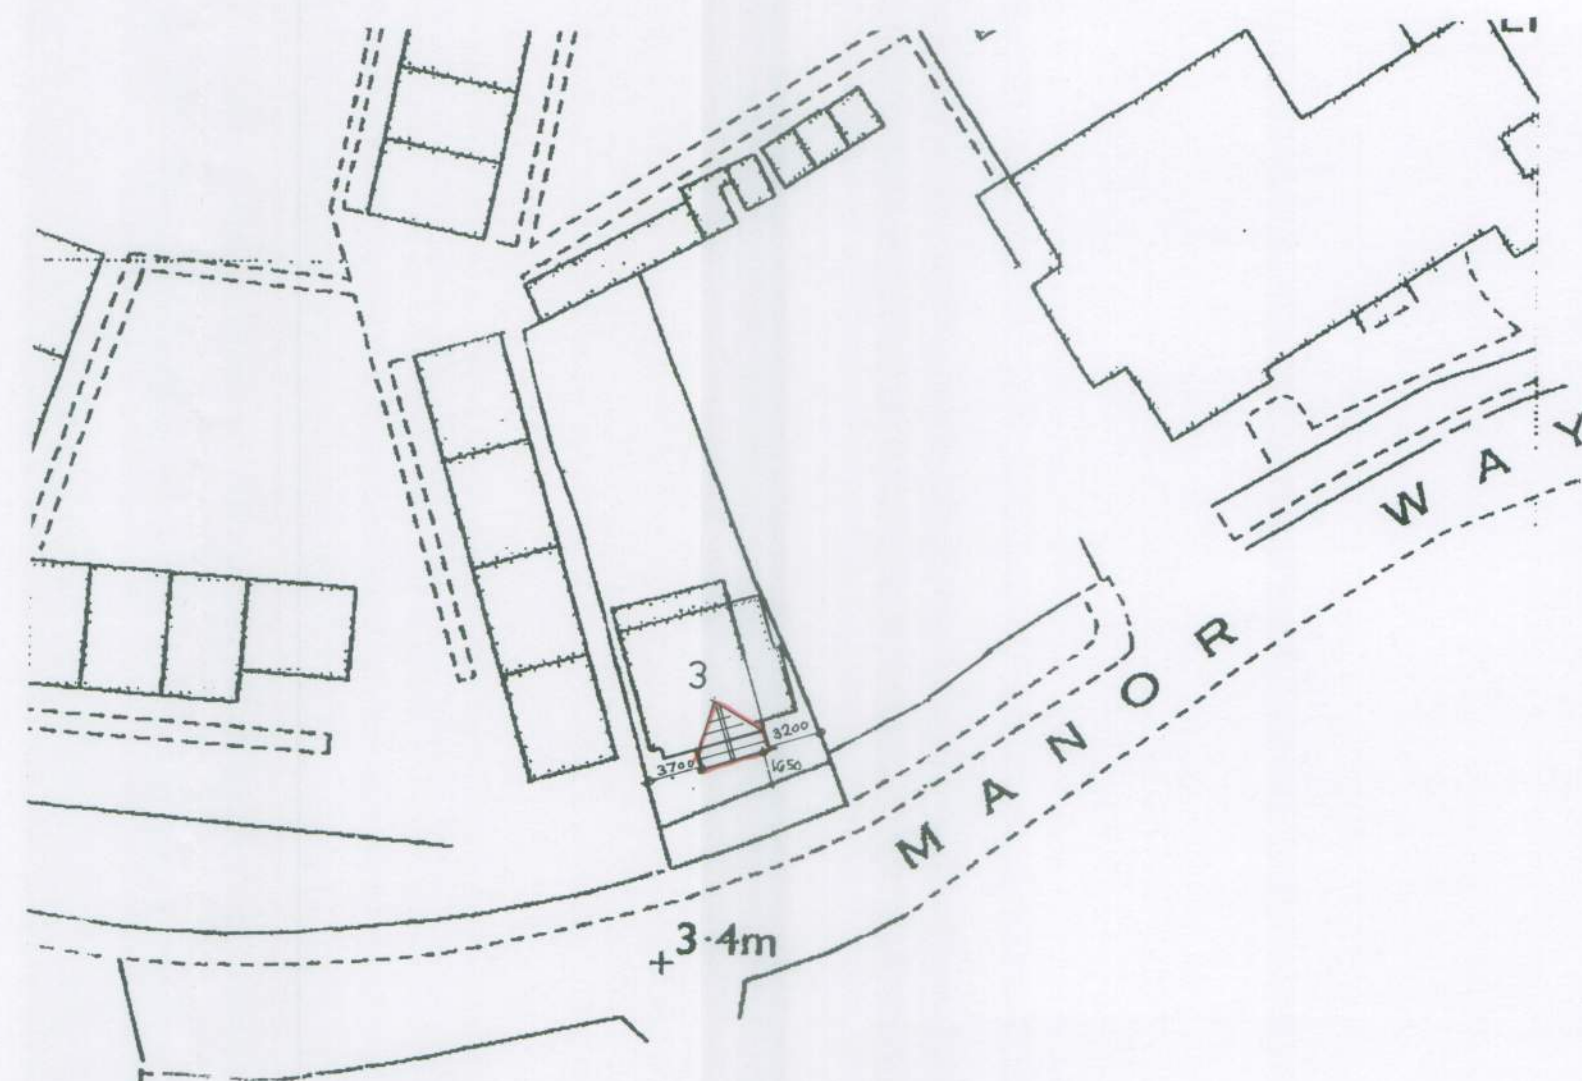

block plan

1 : 500

sheet 1 of 3

Bryan Butcher
Rainbow Cottage
Nyetimber Lane
Bognor Regis PO21 3JX
01243 266871
07973 233442
bryan.butcher@btinternet.com
www.bryanbutcher.com