


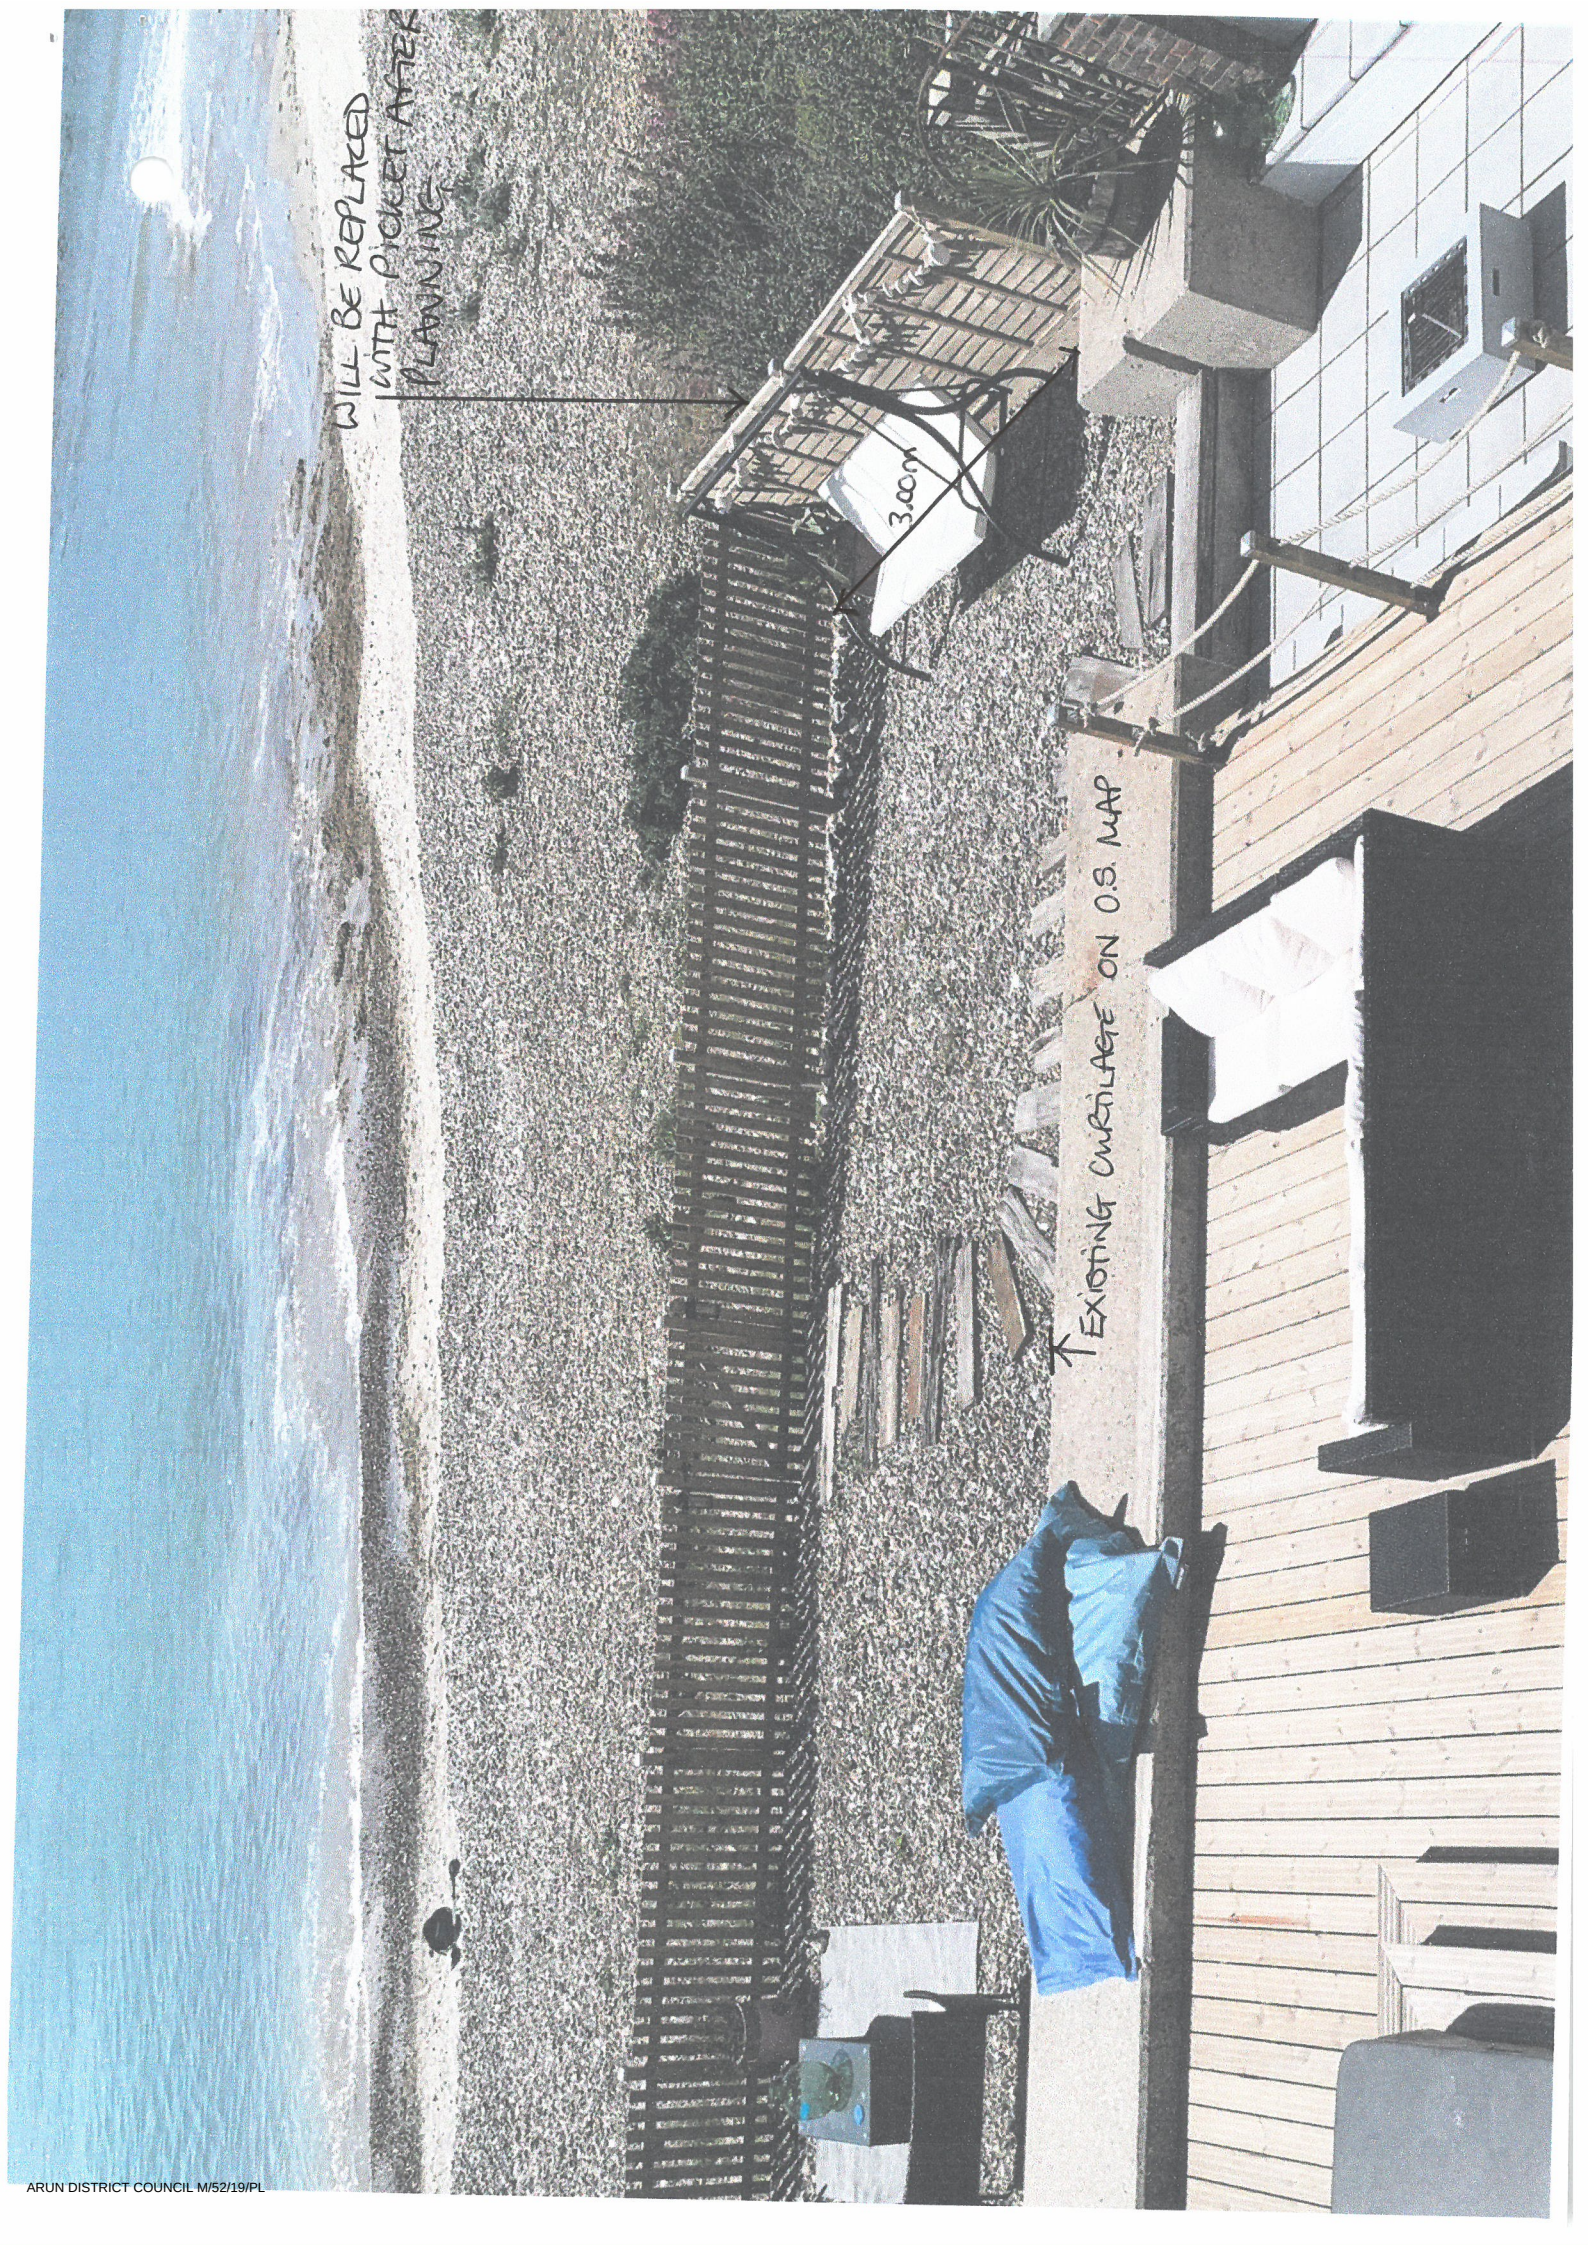

WILL BE REPLACED
WITH PICKET FENCE
PLANNING

3.00m

↑ EXISTING CURBAGE ON O.S. MAP