


EXISTING ROOF

50 SOUTHNEAN CLOSE MIDDLETON-ON-SEA

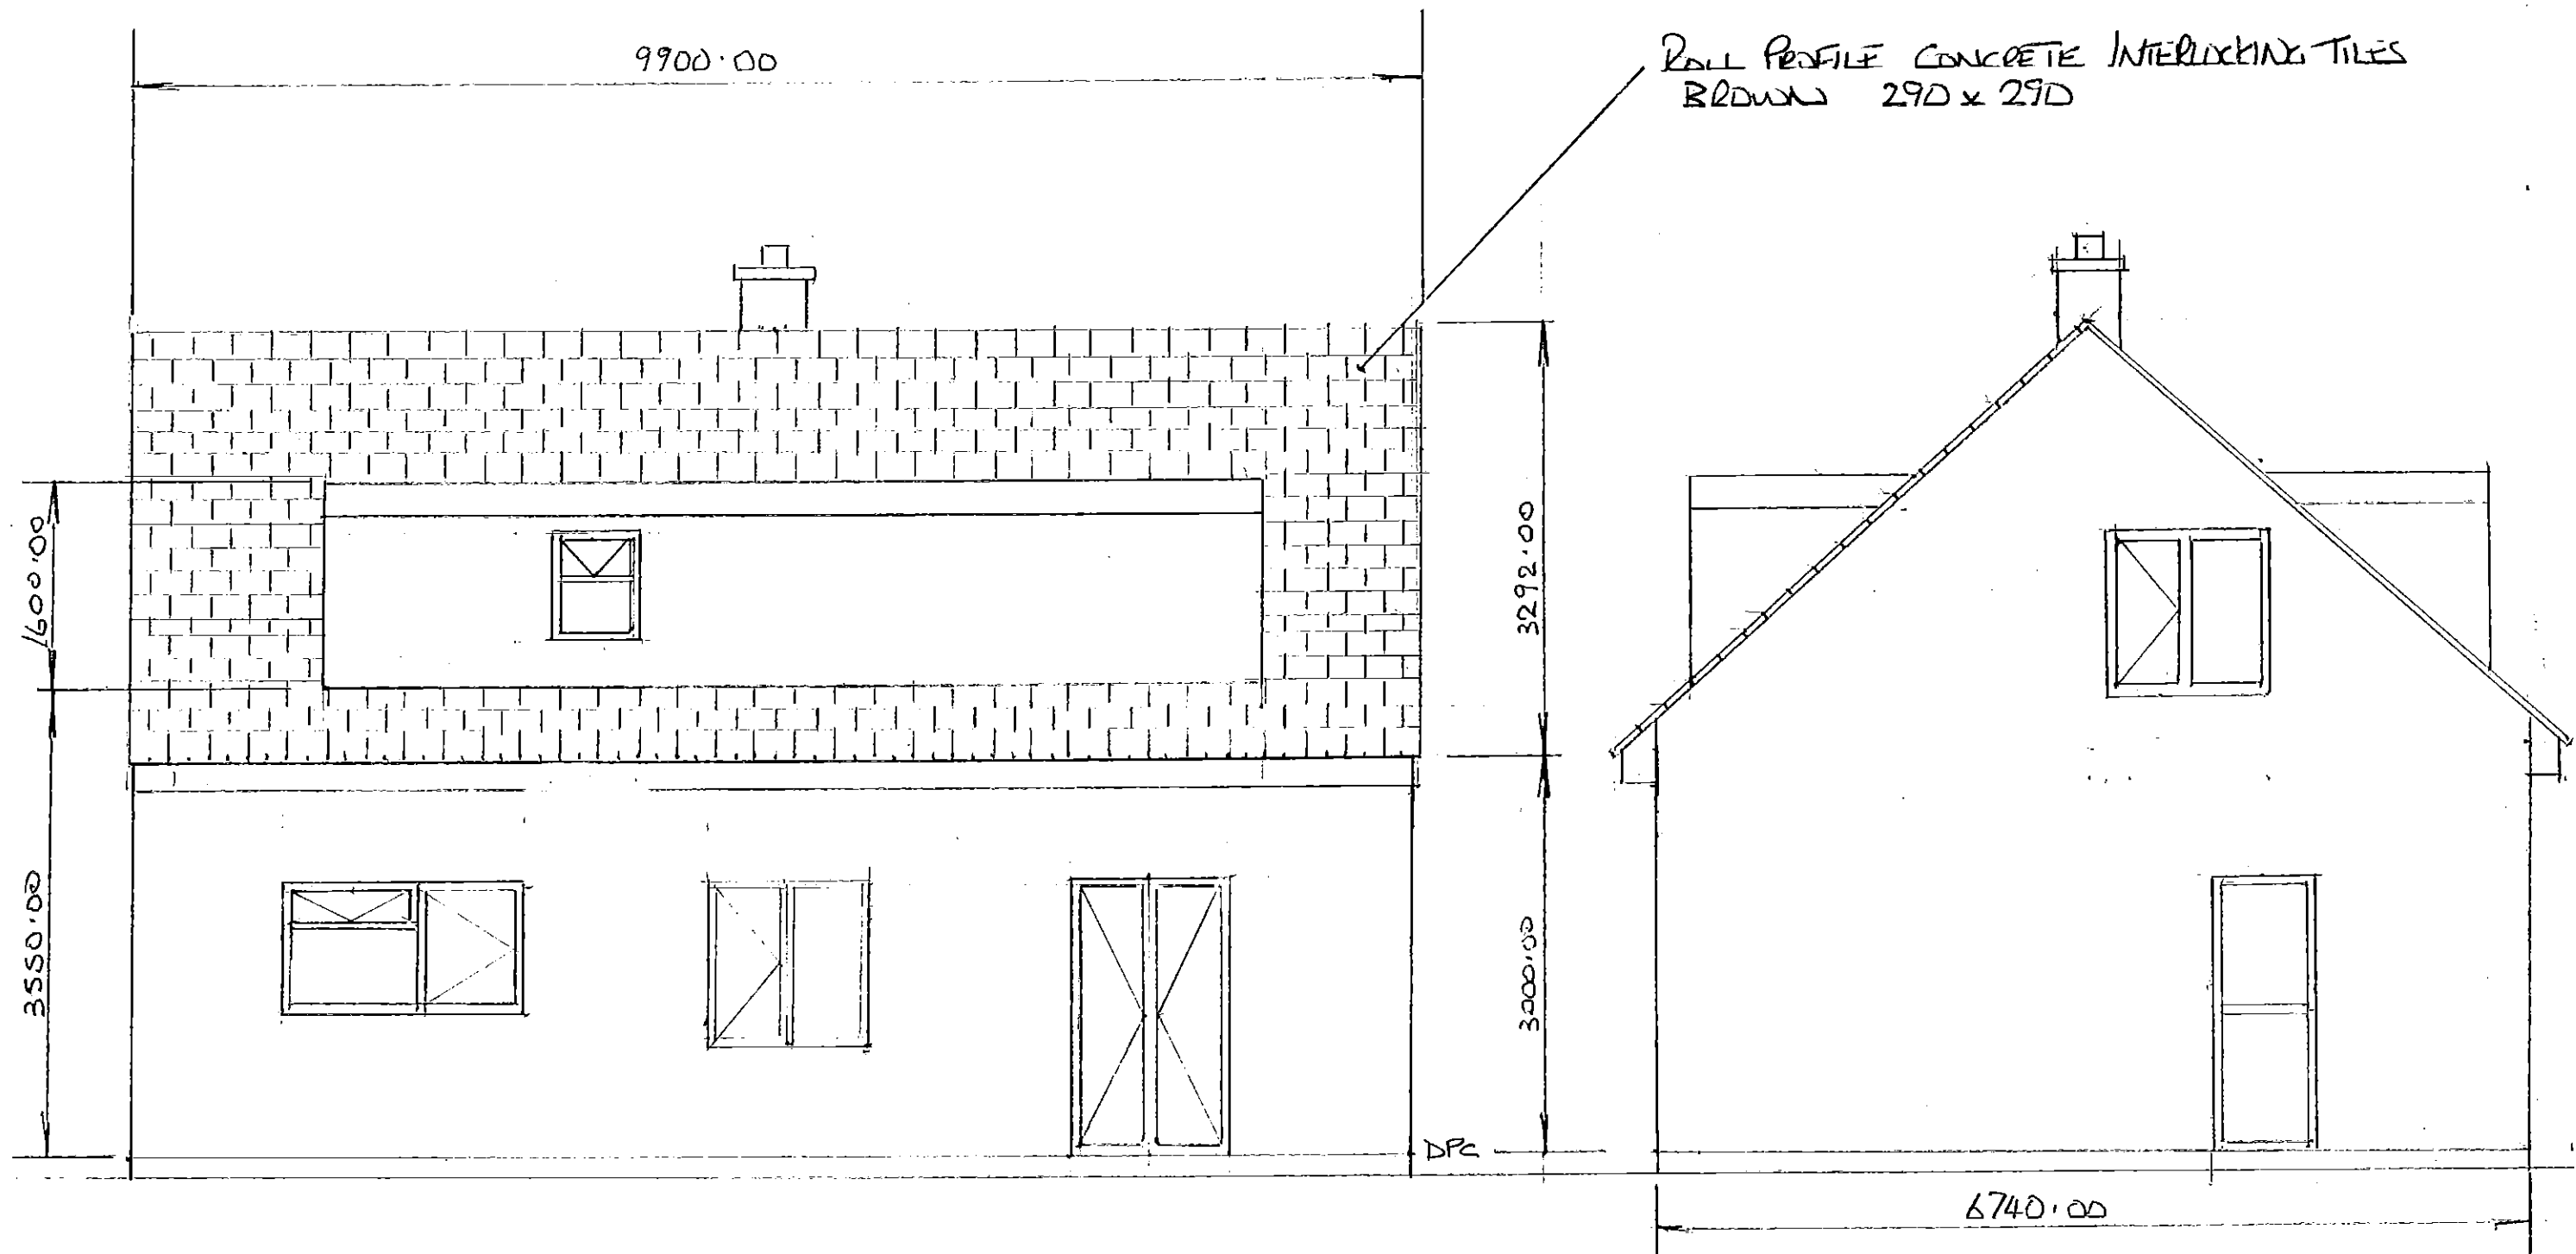

SCALE 1:50