


Alleyne Way

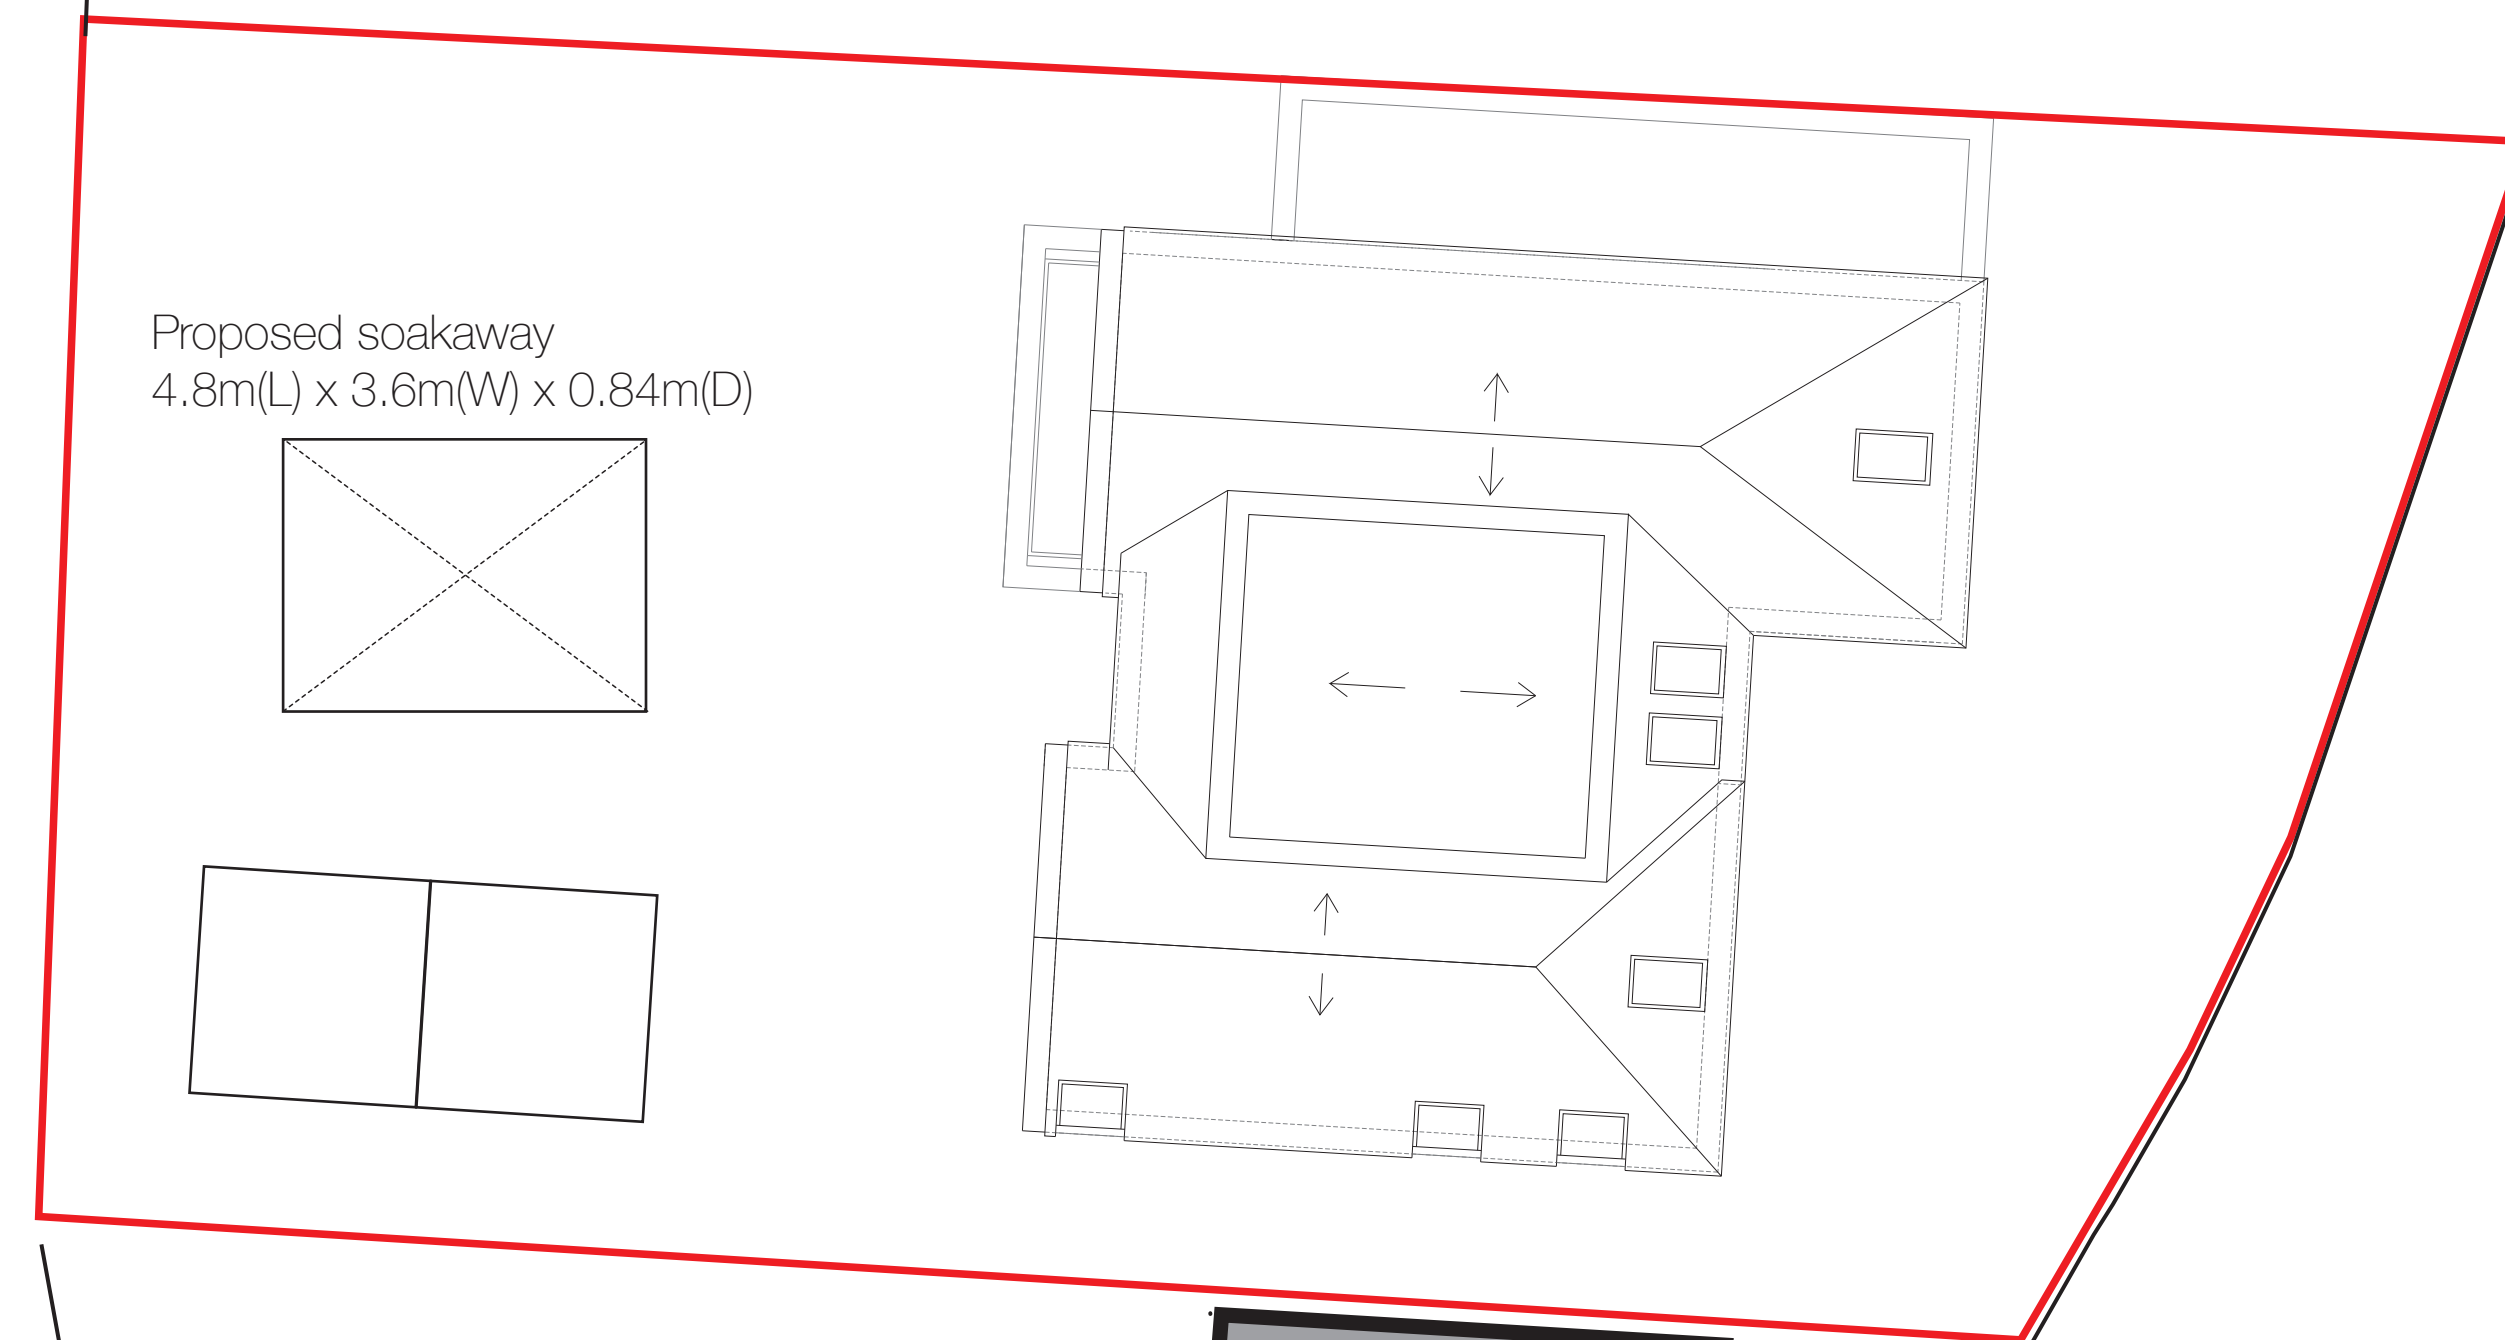

1:100