






Existing Ground Floor Plan

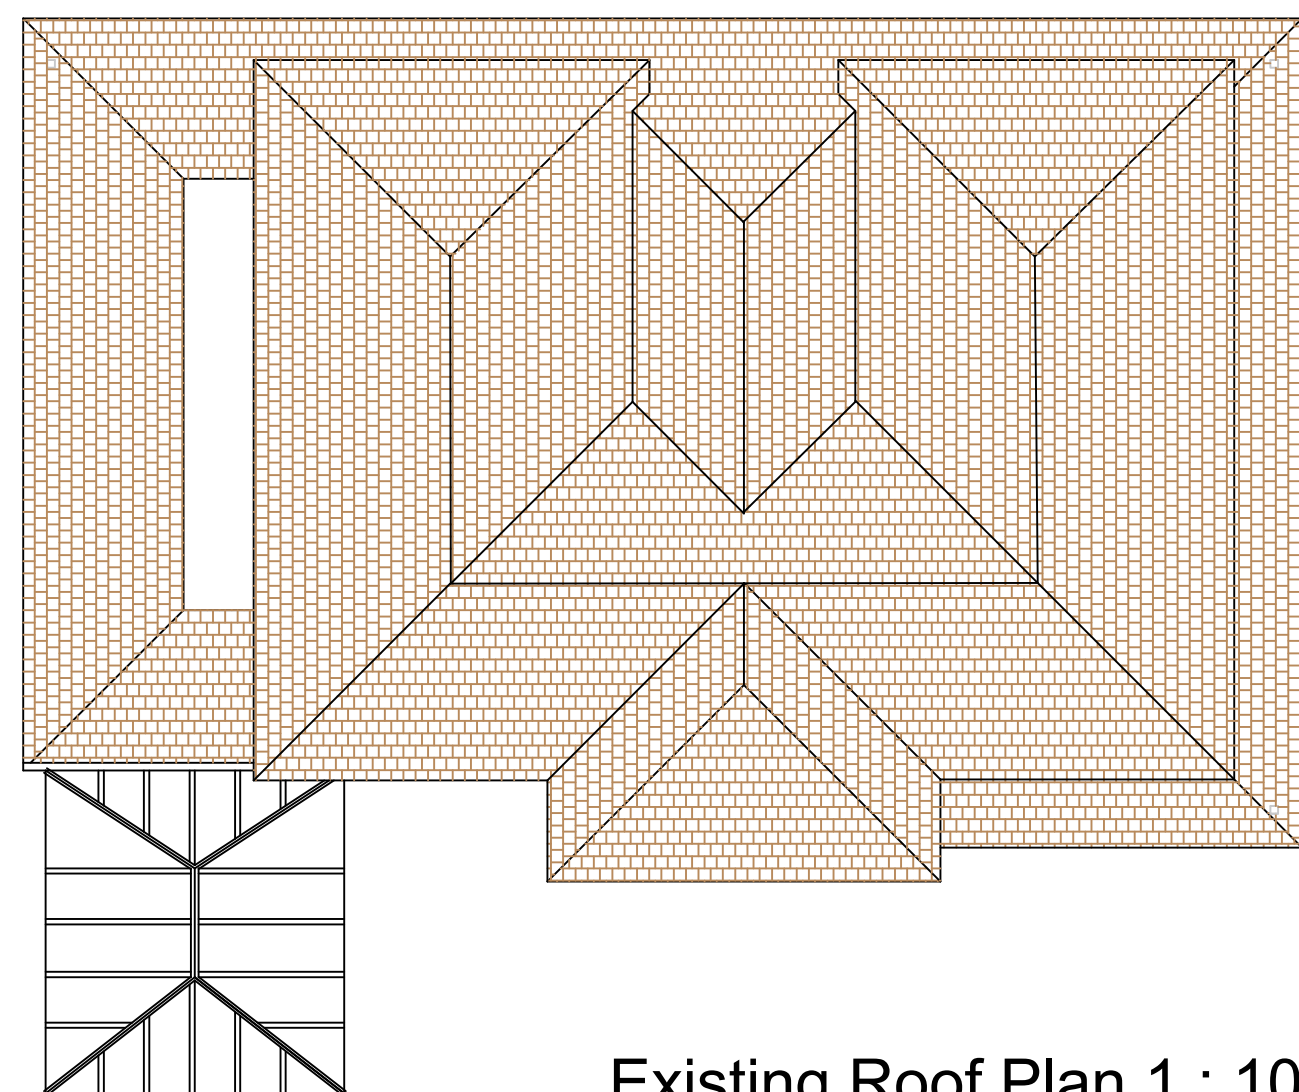


Existing Roof Plan 1 : 100

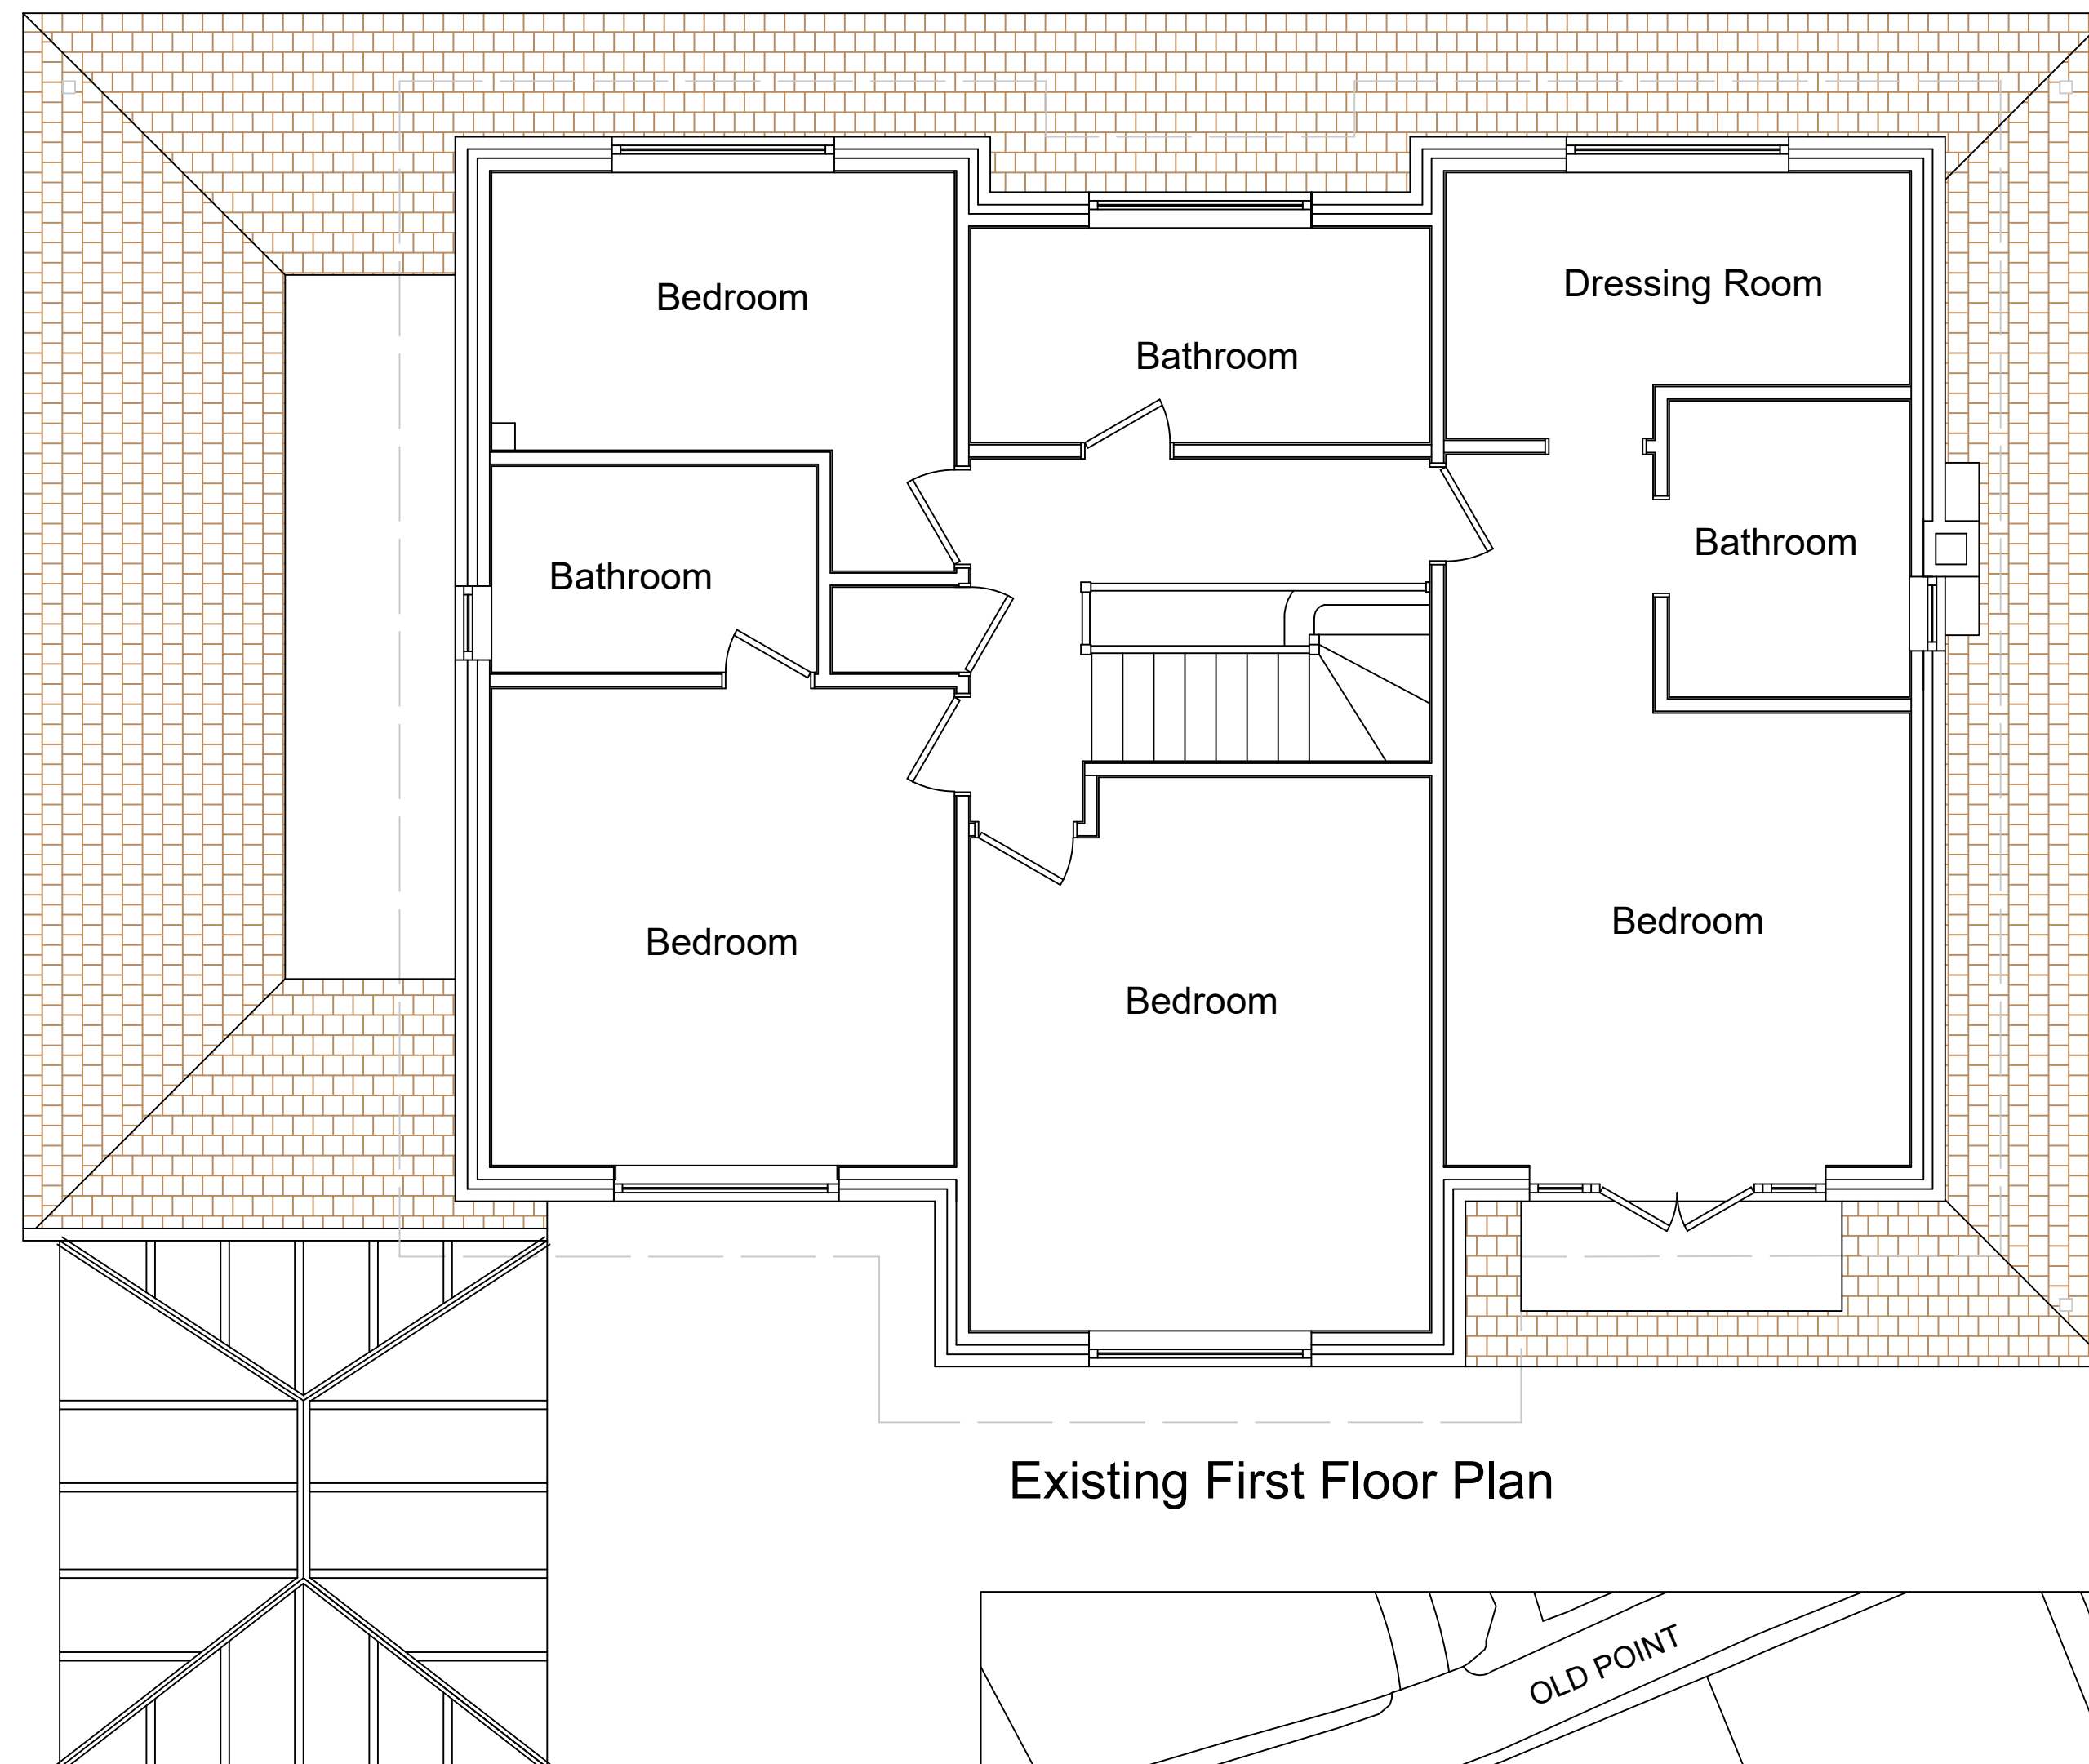

Existing First Floor Plan

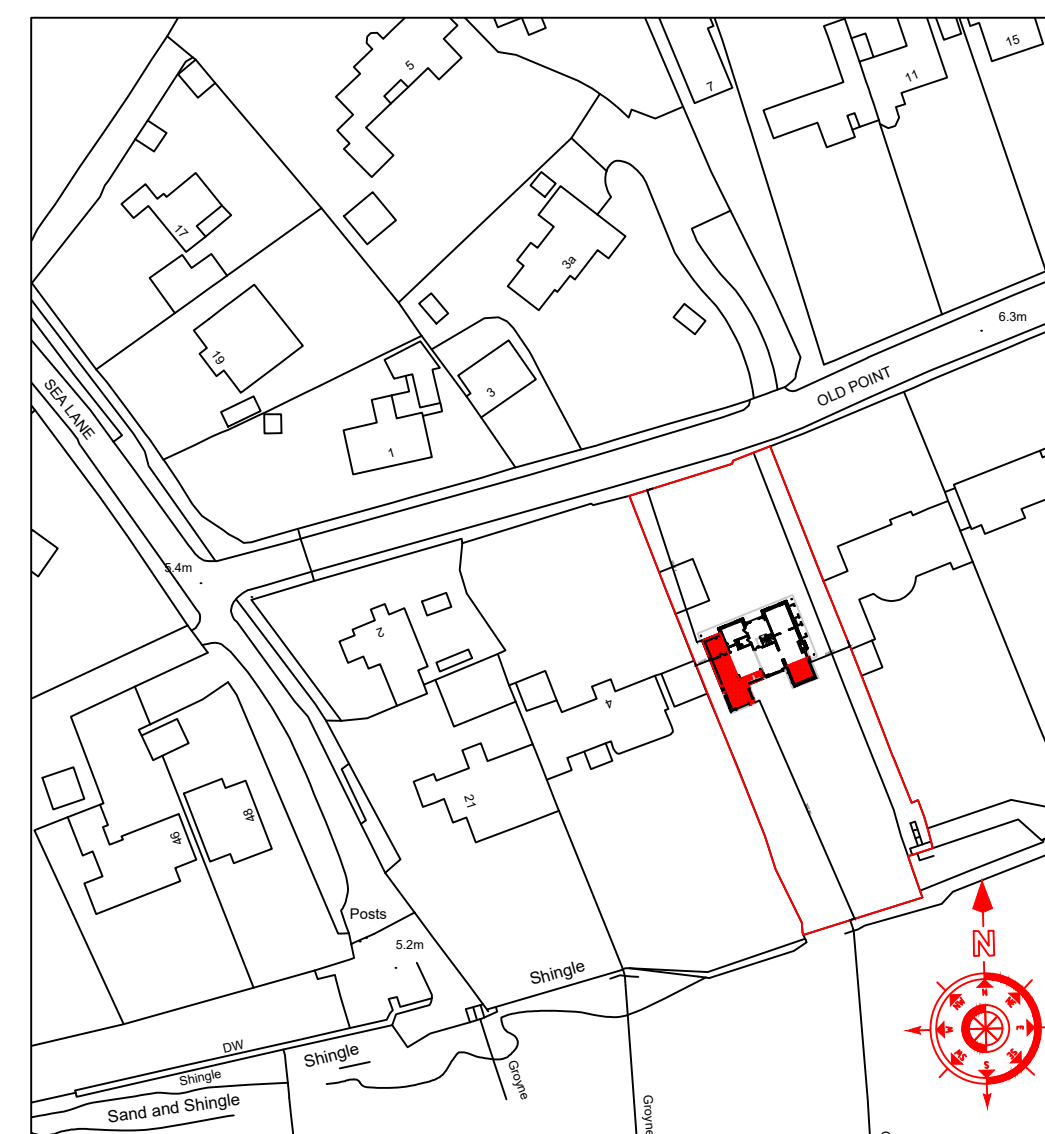

Location Plan 1 : 1250

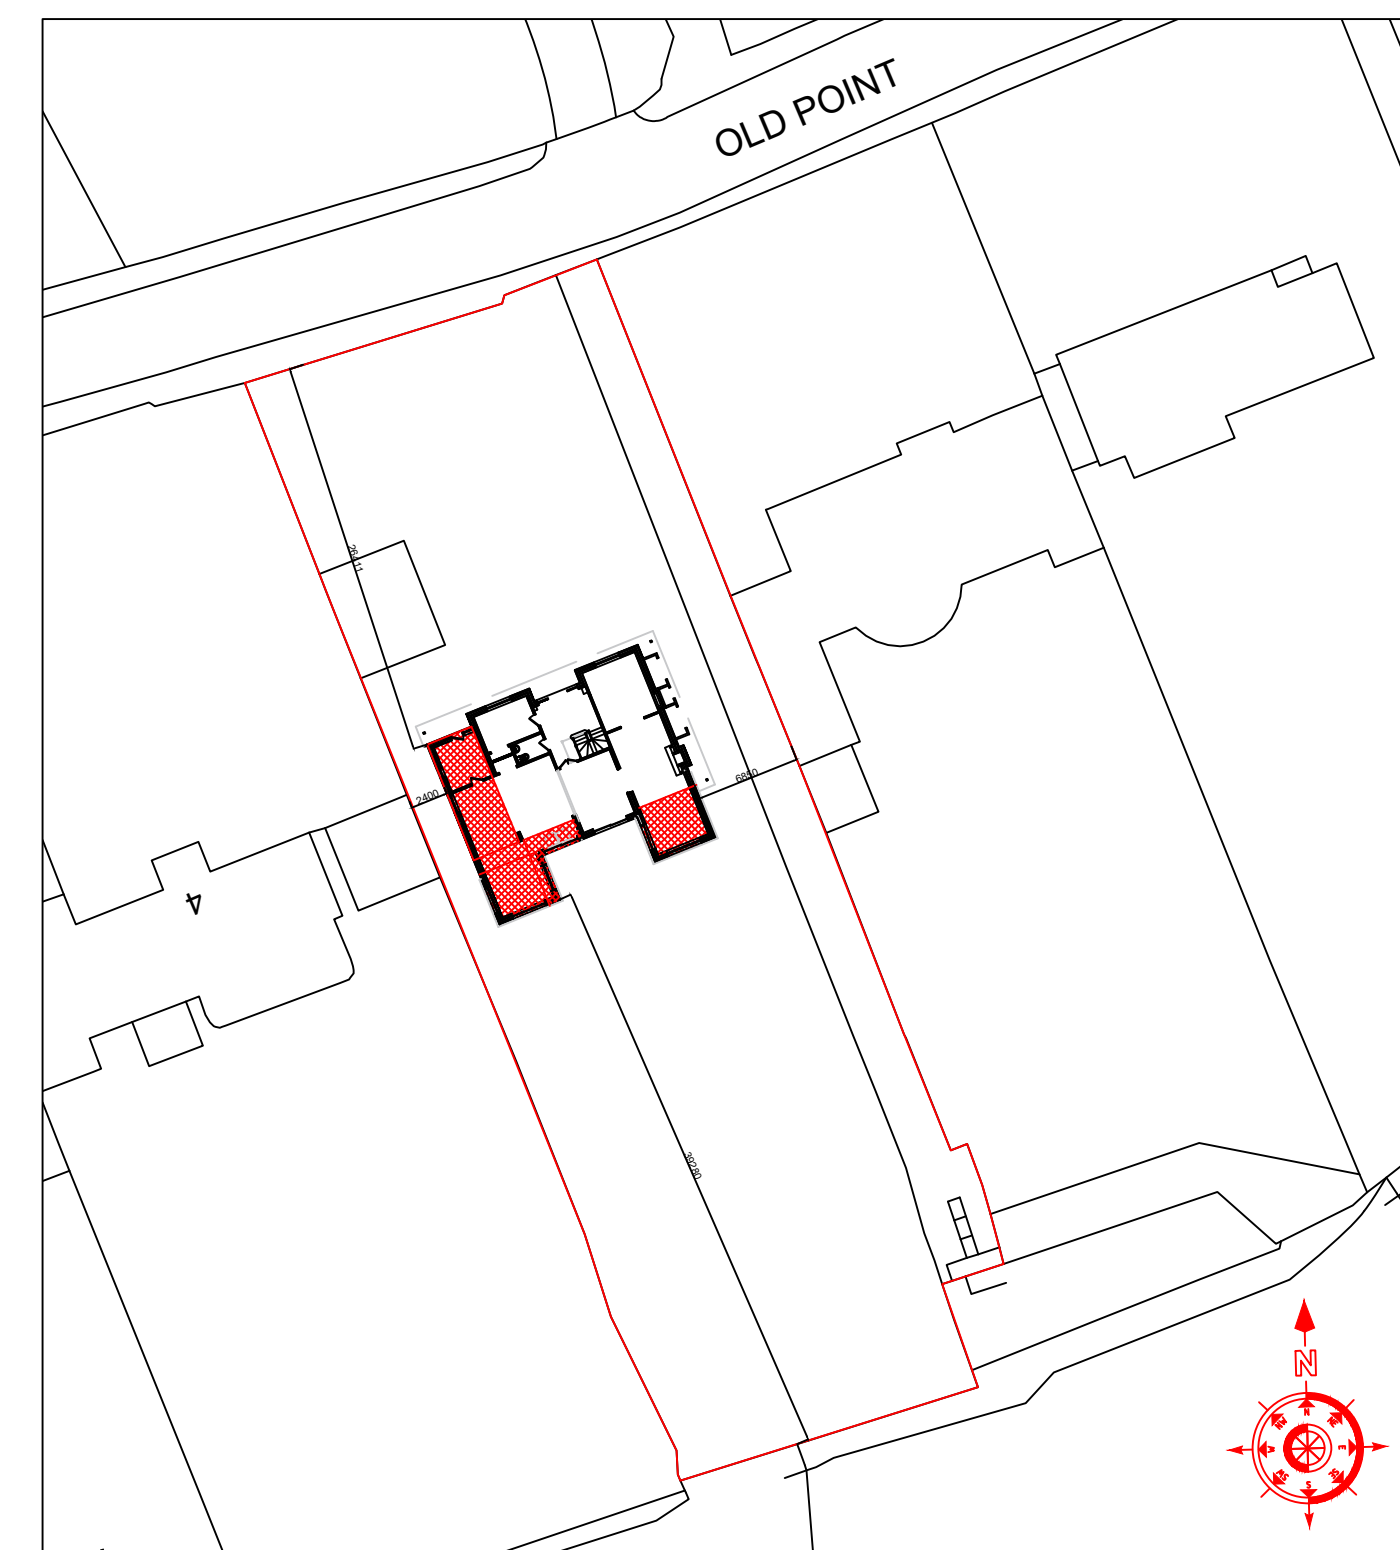

Block plan 1 : 500

General Notes

No.	Revision/Issue	Date

Firm Name and Address
 Lee Smith
 29 Selsey Avenue
 Bognor Regis
 West Sussex
 PO21 2QZ
 Mob 07740 516328

Project Name and Address
 Existing Plans at :
 6 Old Point
 Middleton on Sea
 Bognor Regis
 West Sussex

Project
 Existing plans
 Date
 7th July 2026
 Scale
 1 : 50

Sheet
1