



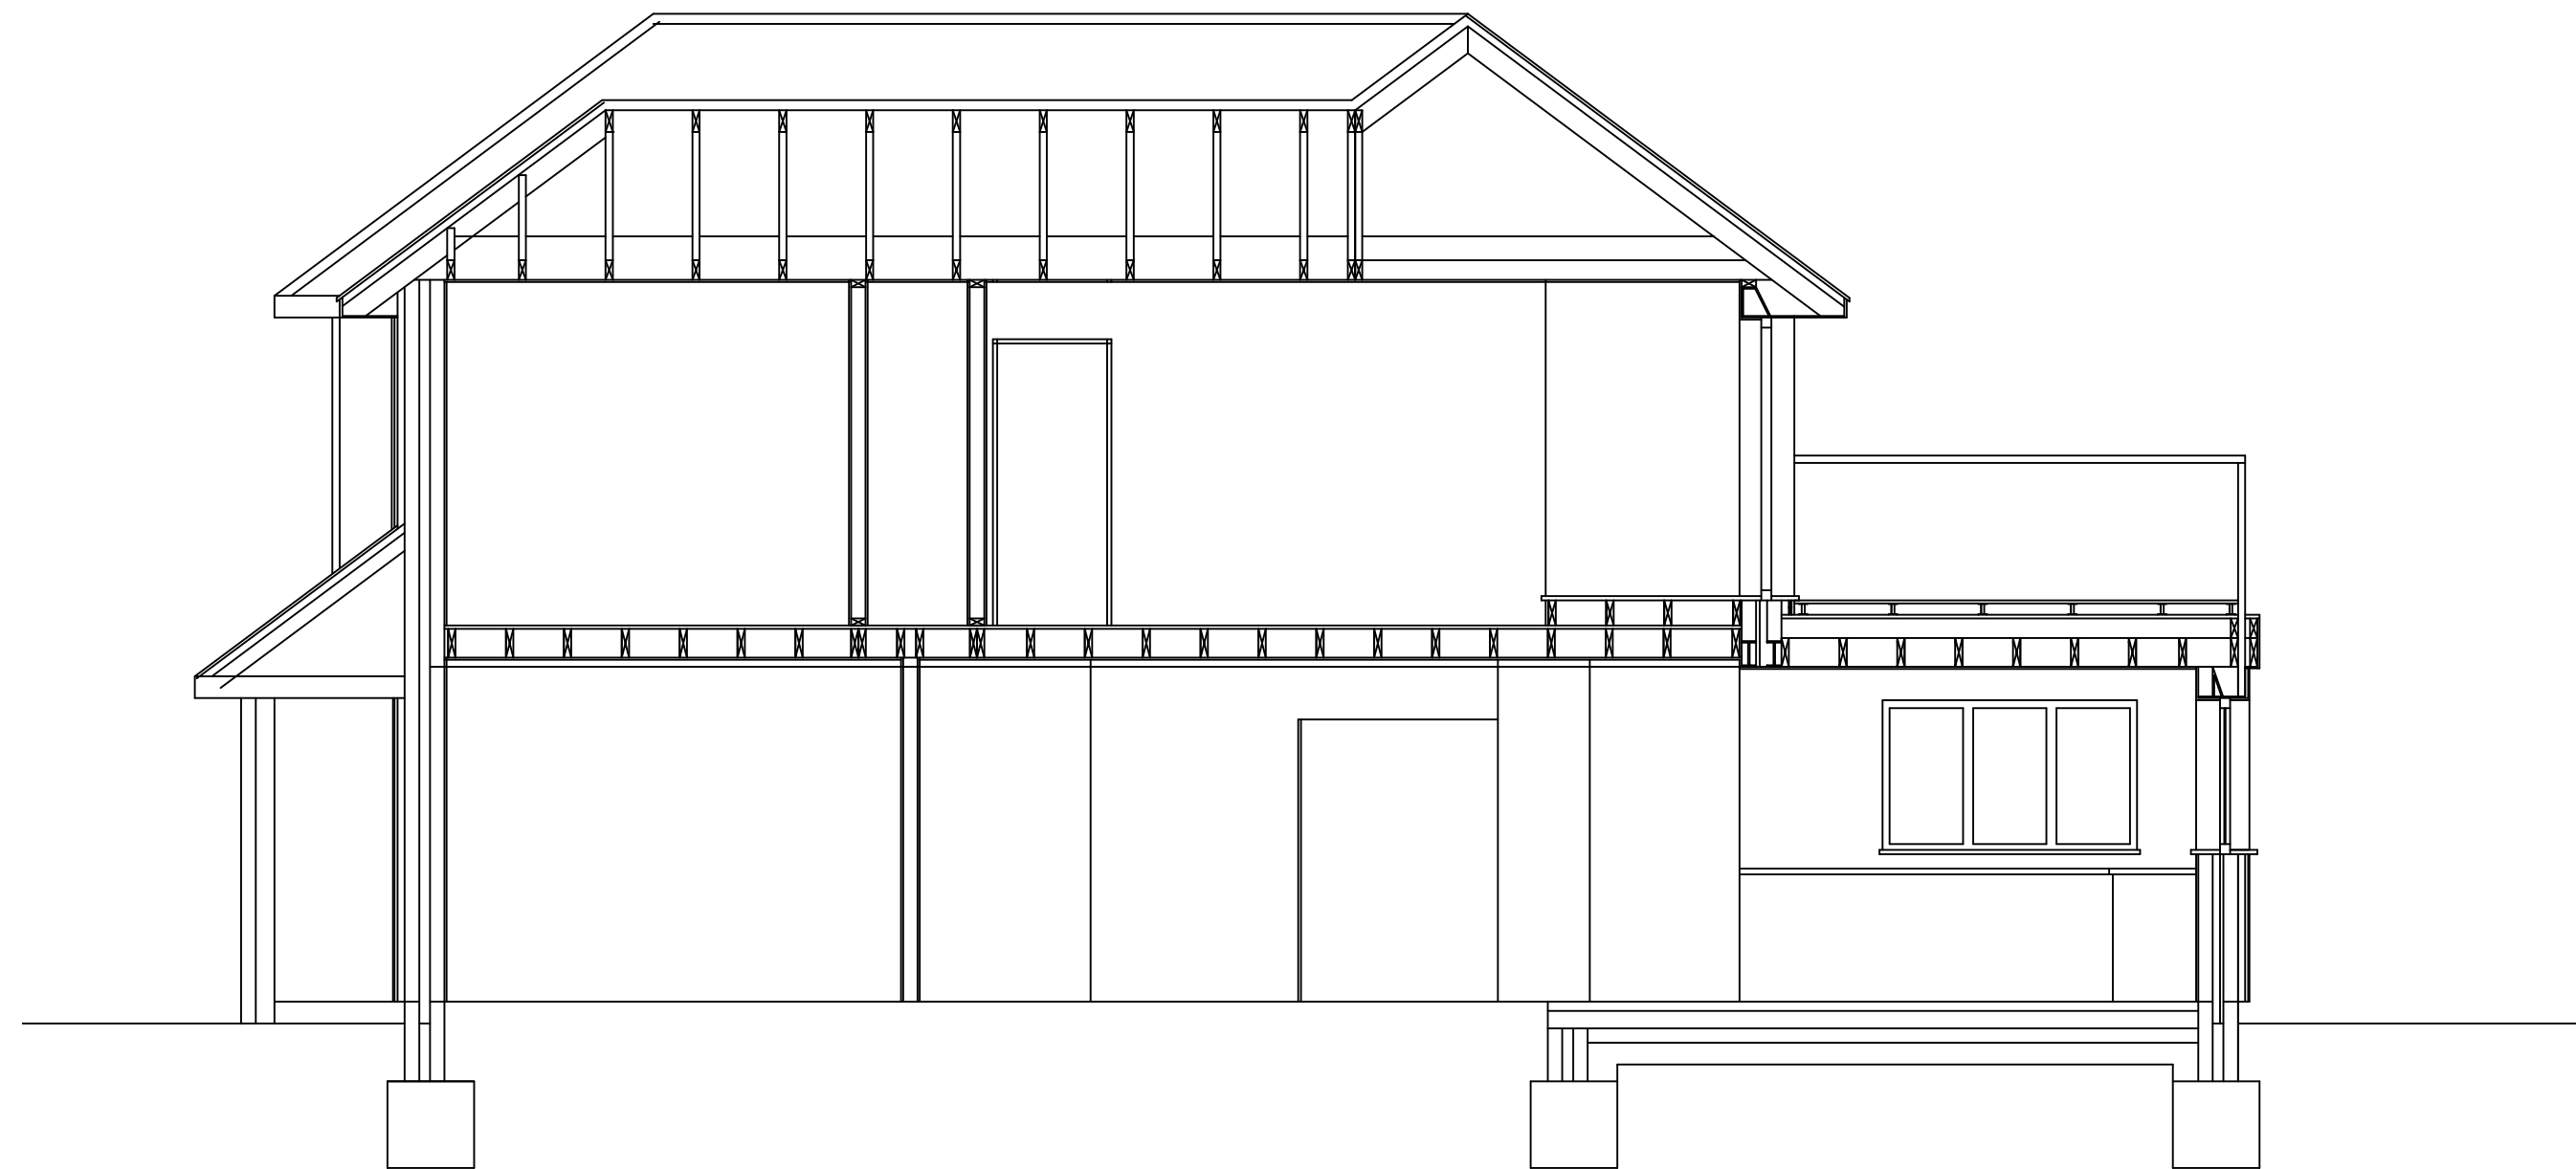

Proposed North to South Section



Proposed New staircase

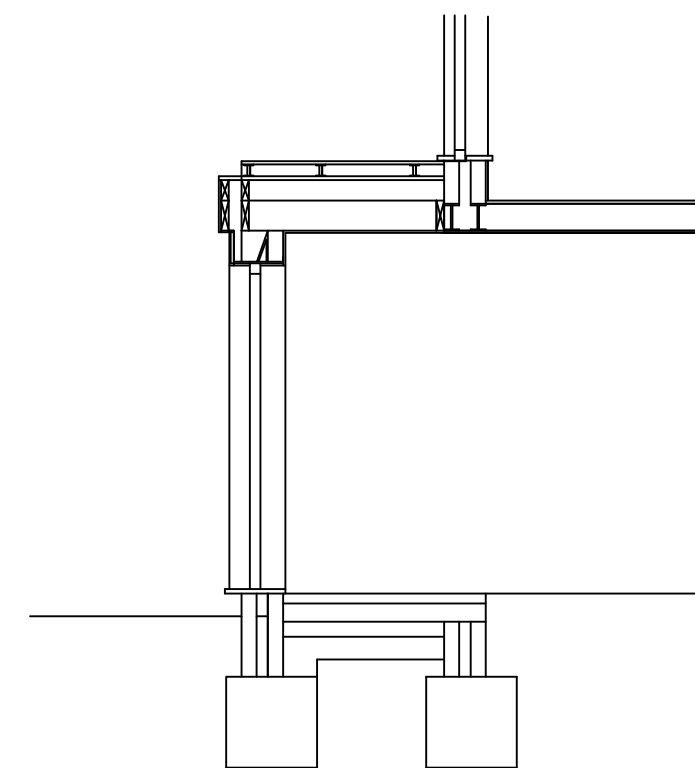

Proposed Kitchen leanto extension

General Notes

No.	Revision/Issue	Date

Firm Name and Address
Lee Smith
29 Selsey Avenue
Bognor Regis
West Sussex
PO21 2QZ
Mob 07740 516328

Project Name and Address
Proposed Sections at :
6 Old Point
Middleton on Sea
Bognor Regis
West Sussex

Project Proposed Sections	Sheet 5
Date 10th July 2026	
Scale 1 : 50	