


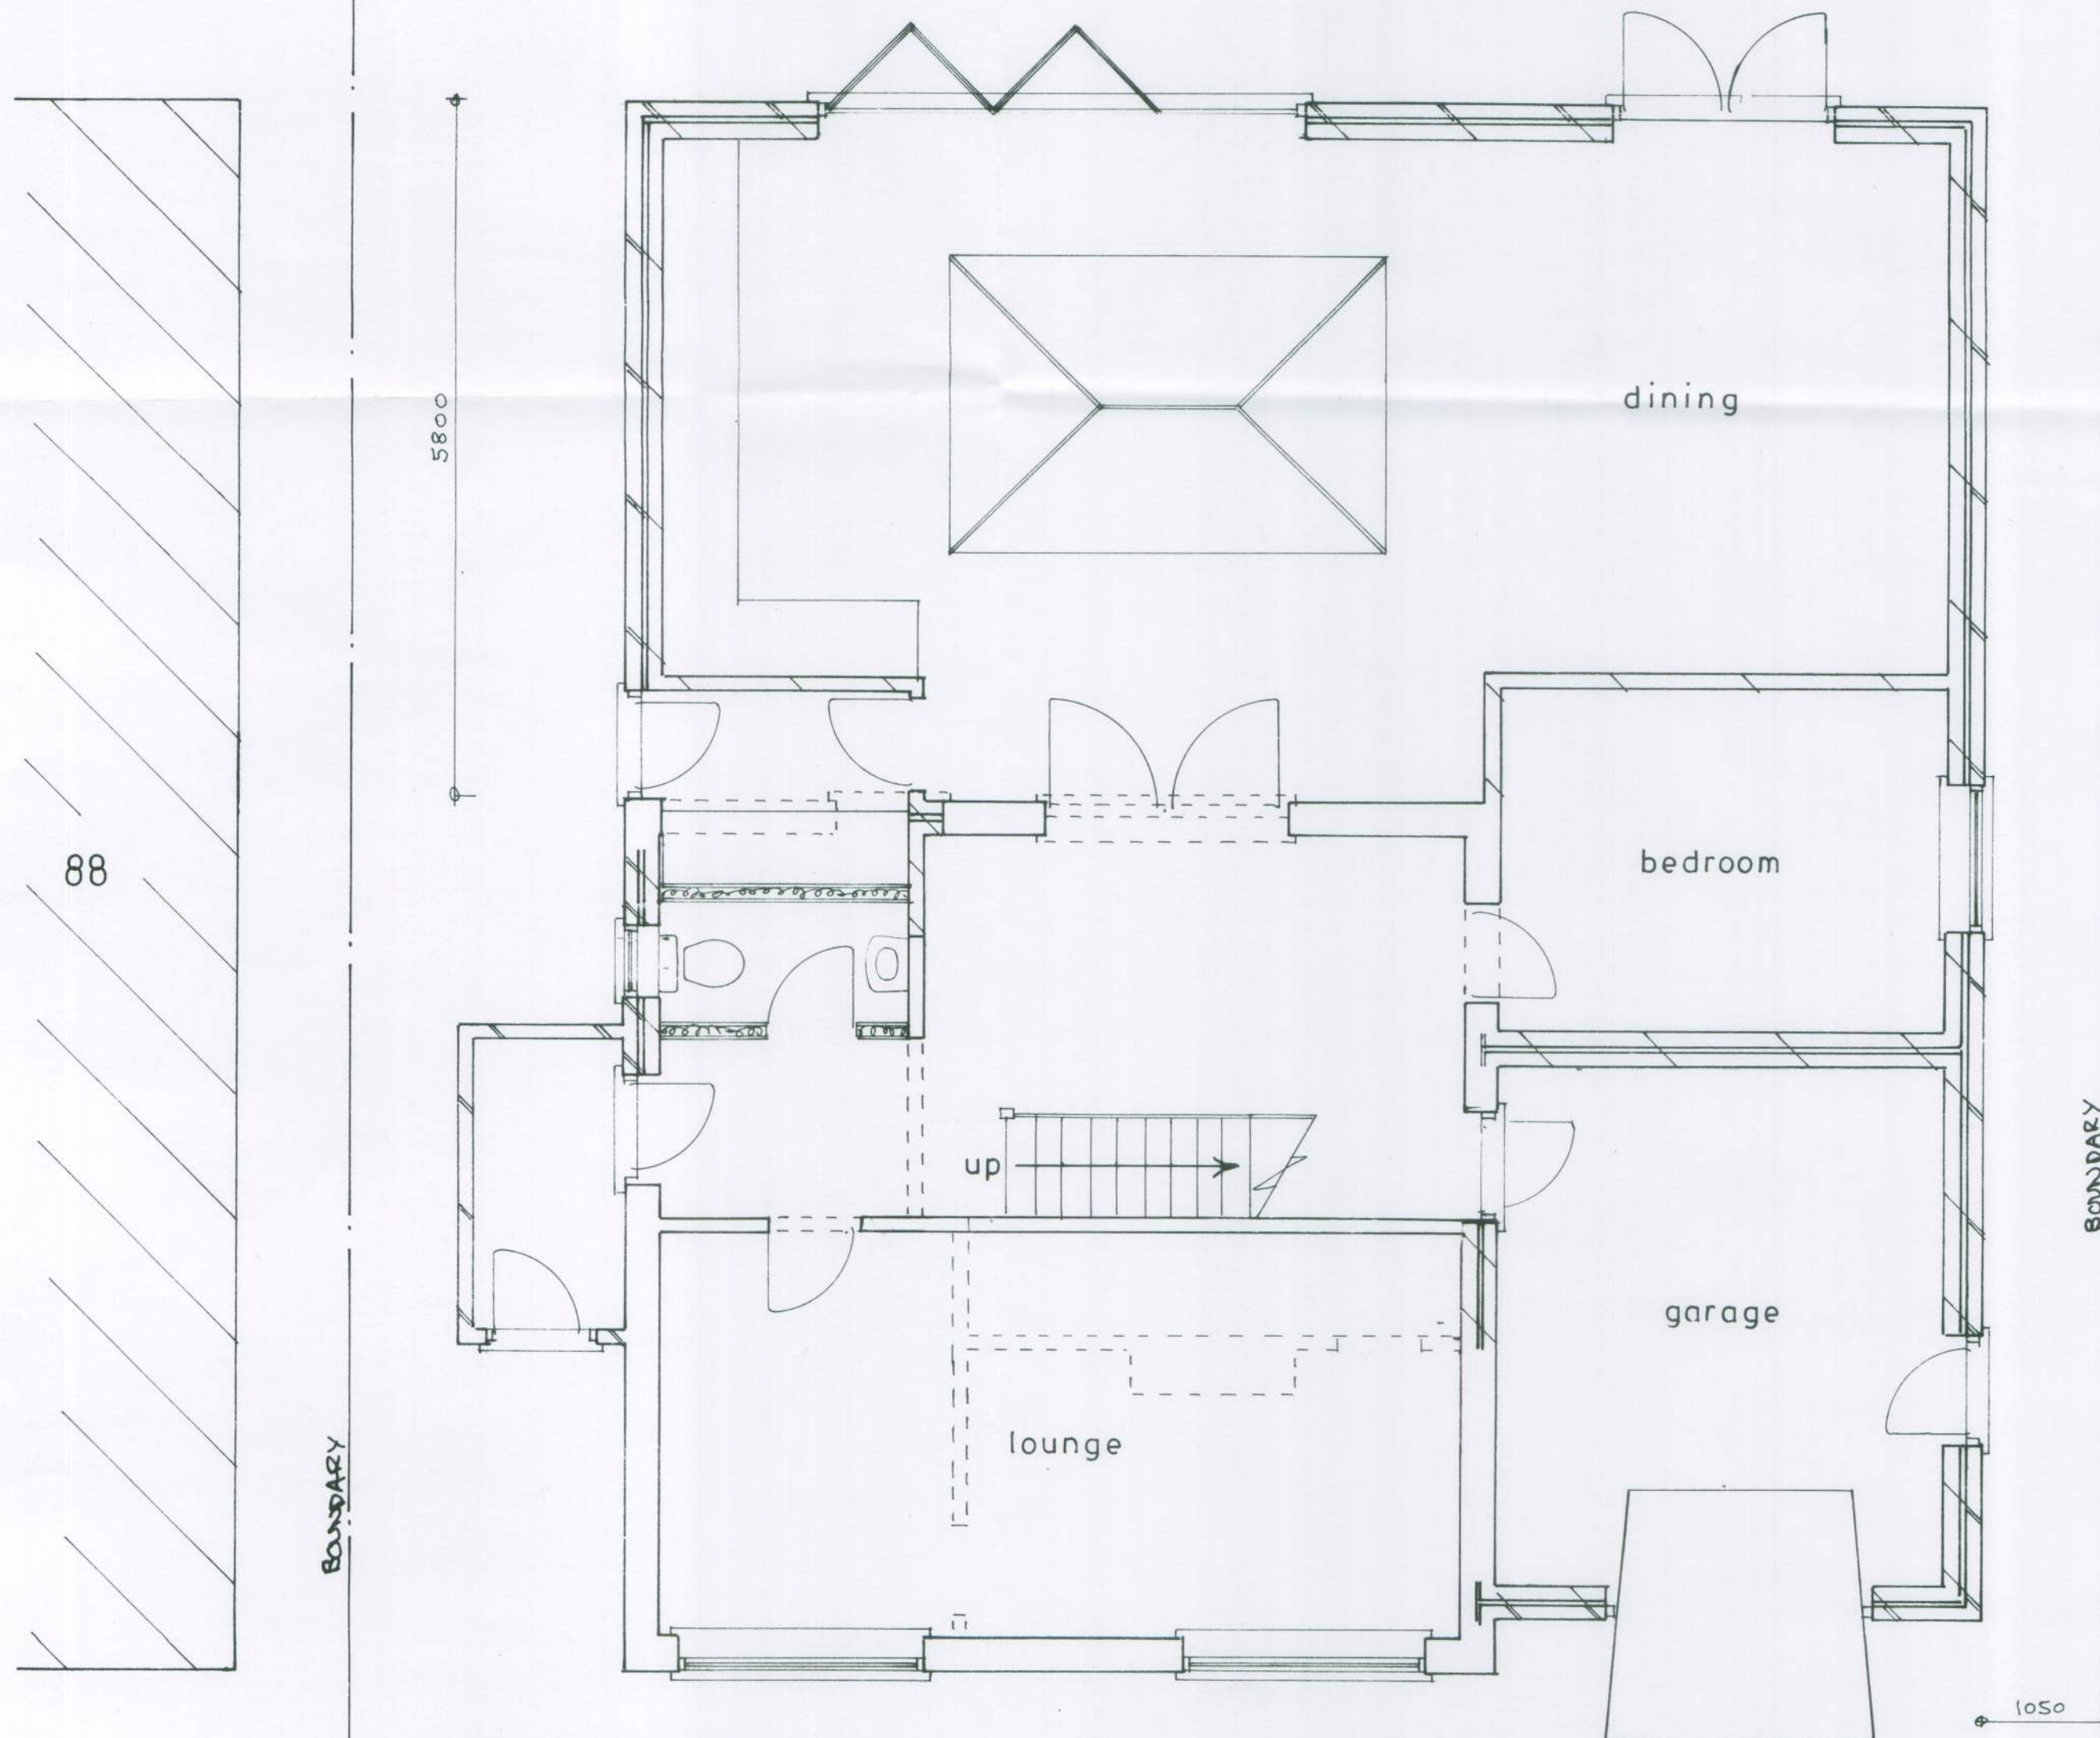


Ground floor plan

1 : 50

Proposed

PROPOSED CHALET EXTENSION AT 90, ANCTON WAY, ELMER FOR MR. J. METCALFE

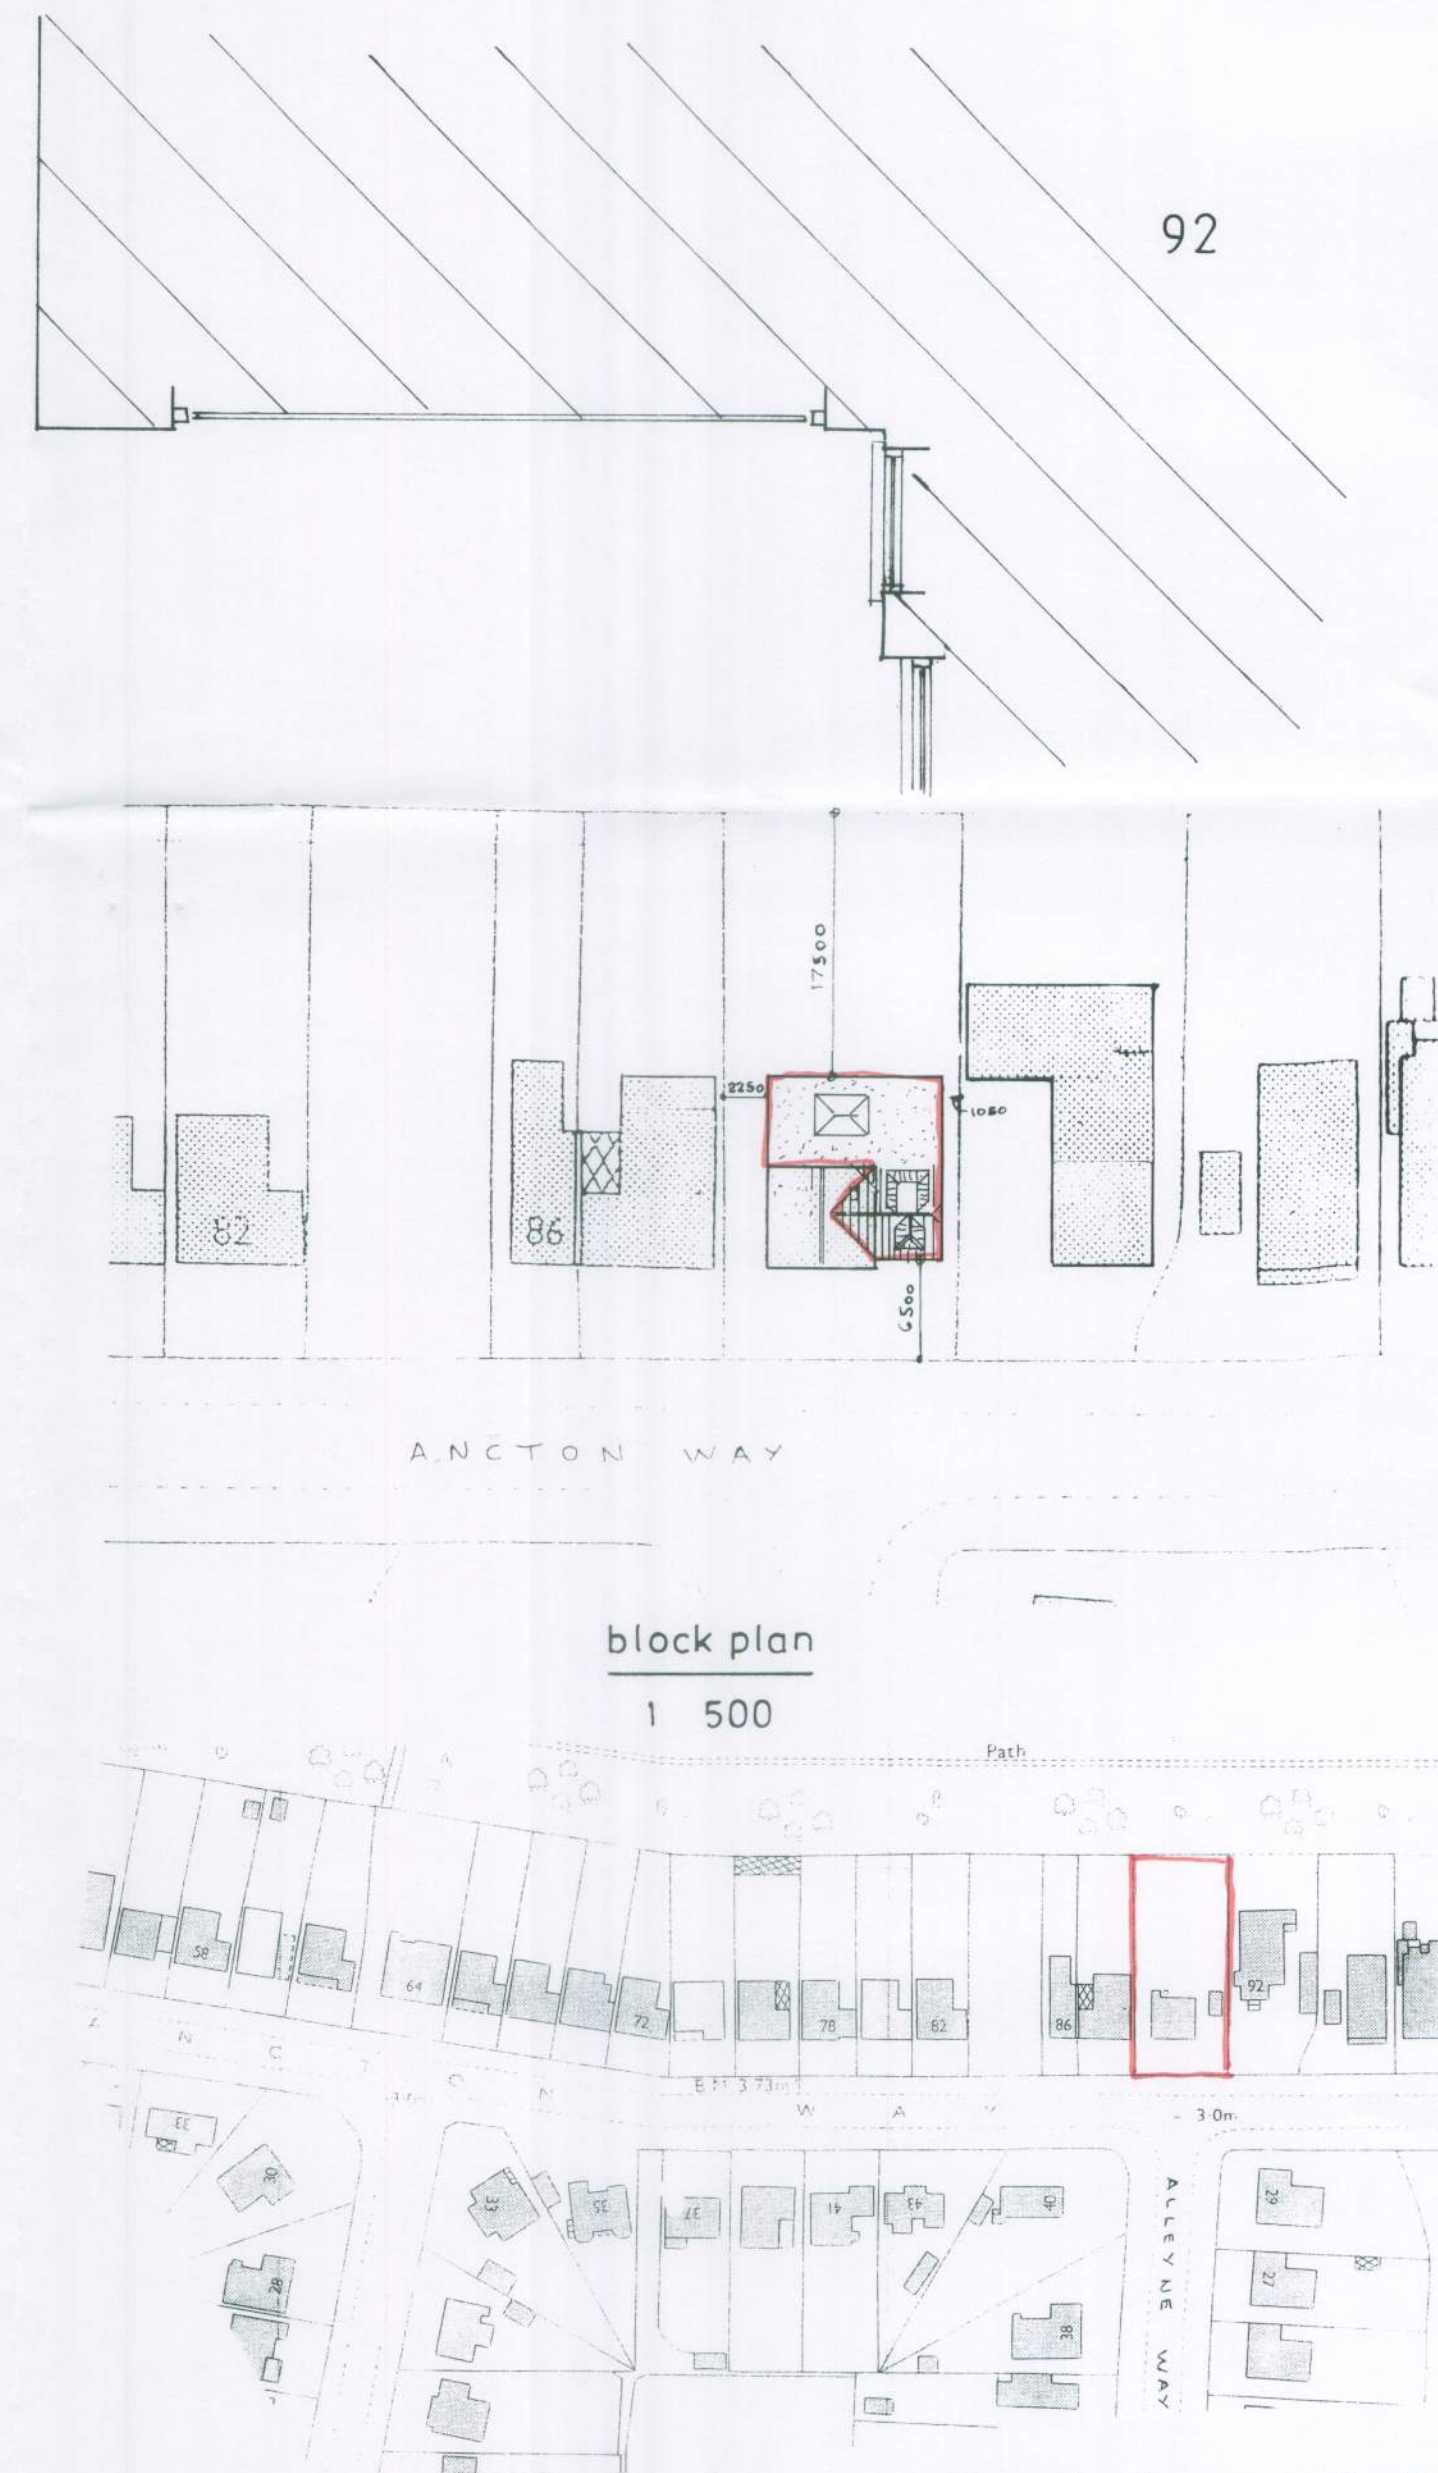

block plan

1 : 500

location plan

1 : 1250

sheet 1 a of 3

Bryan Butcher
Rainbow Cottage
Nyetimber Lane
Bognor Regis PO21 3JX
01243 266871
07973 233442
bryan.butcher@btinternet.com
www.bryanbutcher.com