


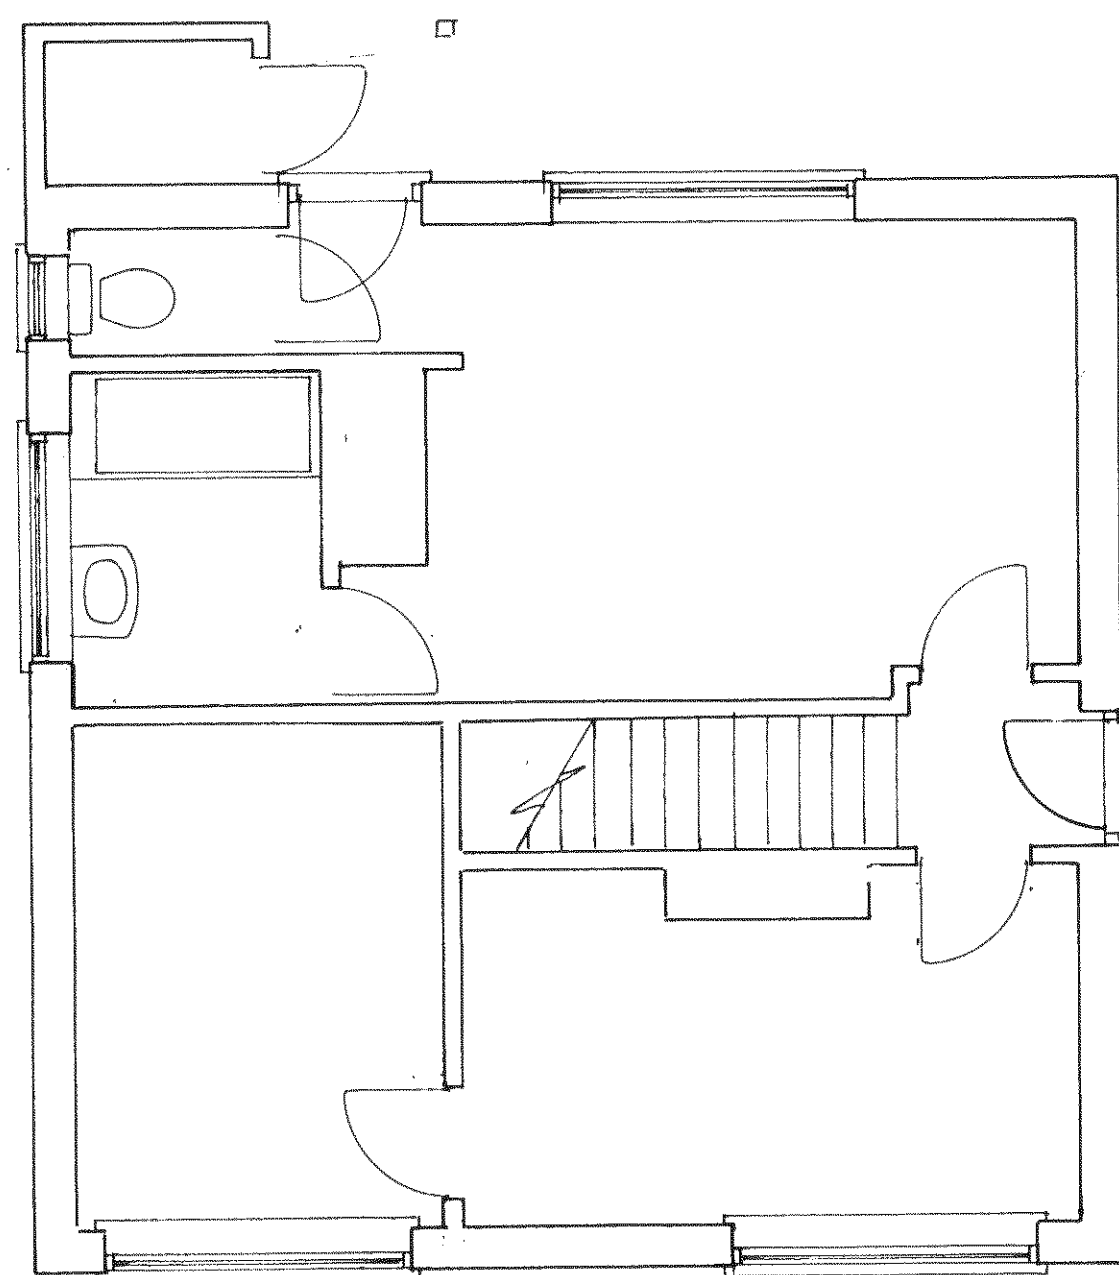


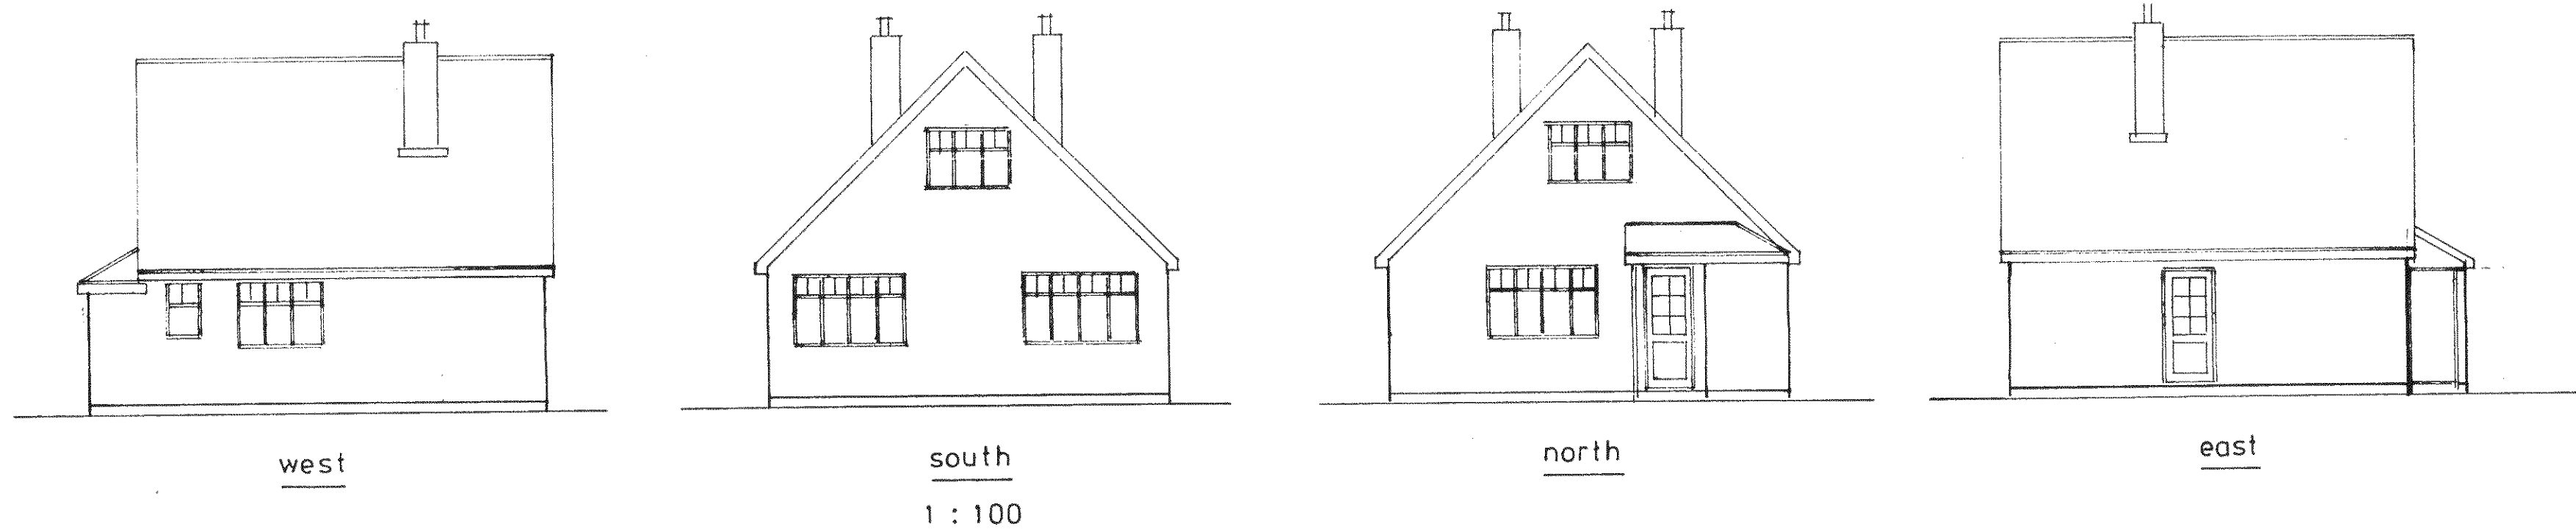


Ground floor plan  
1 : 50

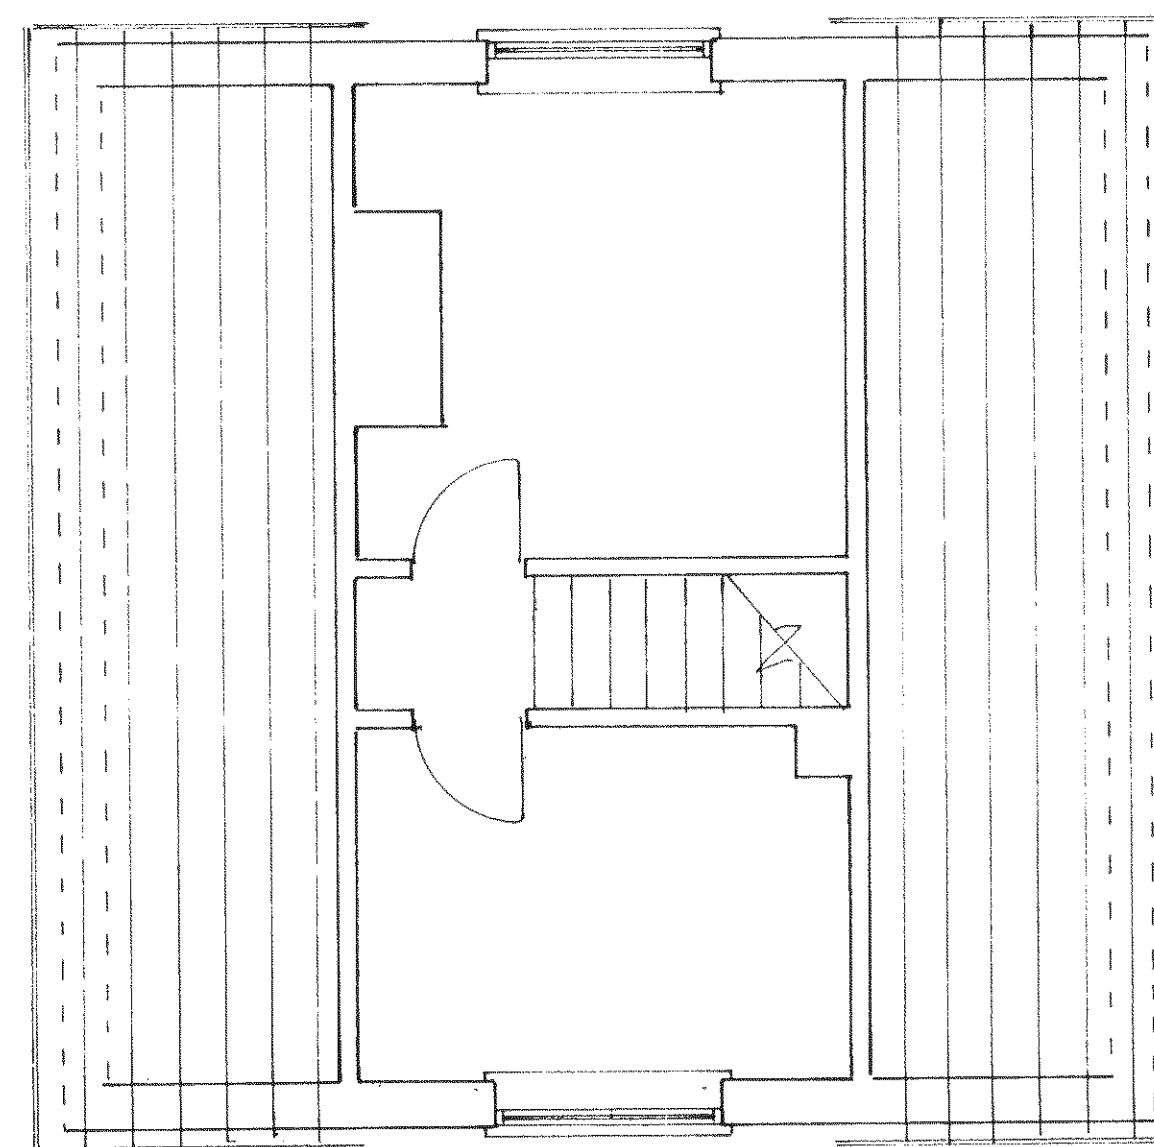

1st floor plan

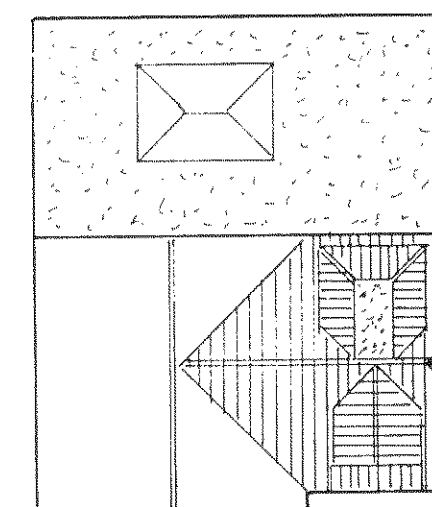

proposed roof plan  
1 : 200

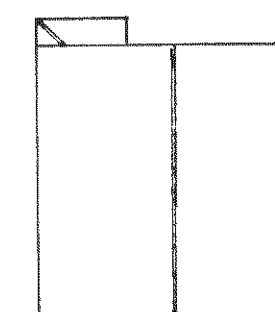

roof plan

sheet 3a of 3

Existing

PROPOSED CHALET EXTENSIONS AT 90, ANCTON WAY, ELMER FOR MR. & MRS. J. METCALFE

Bryan Butcher  
Rainbow Cottage  
Nyetimber Lane  
Bognor Regis PO21 3JX  
01243 266871  
07973 233442  
bryan.butcher@btinternet.com  
www.bryanbutcher.com