



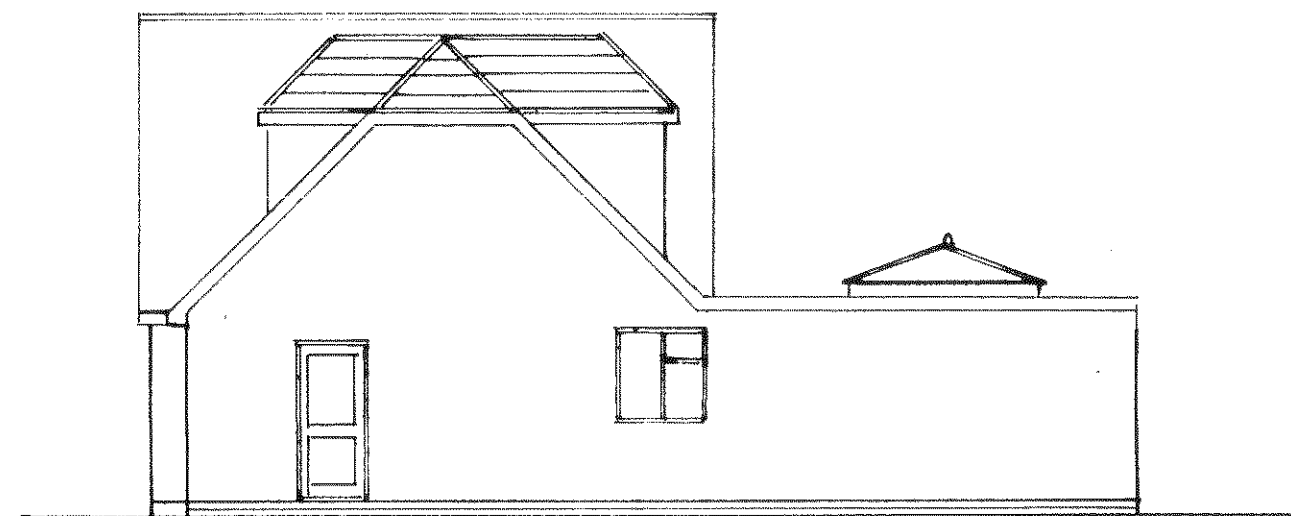


east [no 92]

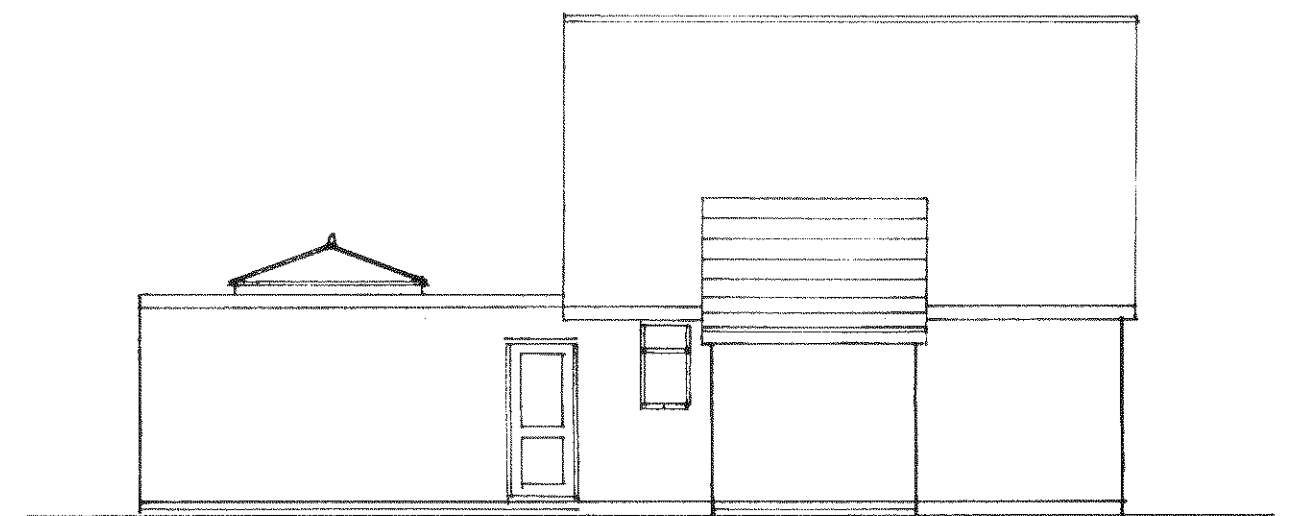


south



west [no 98]

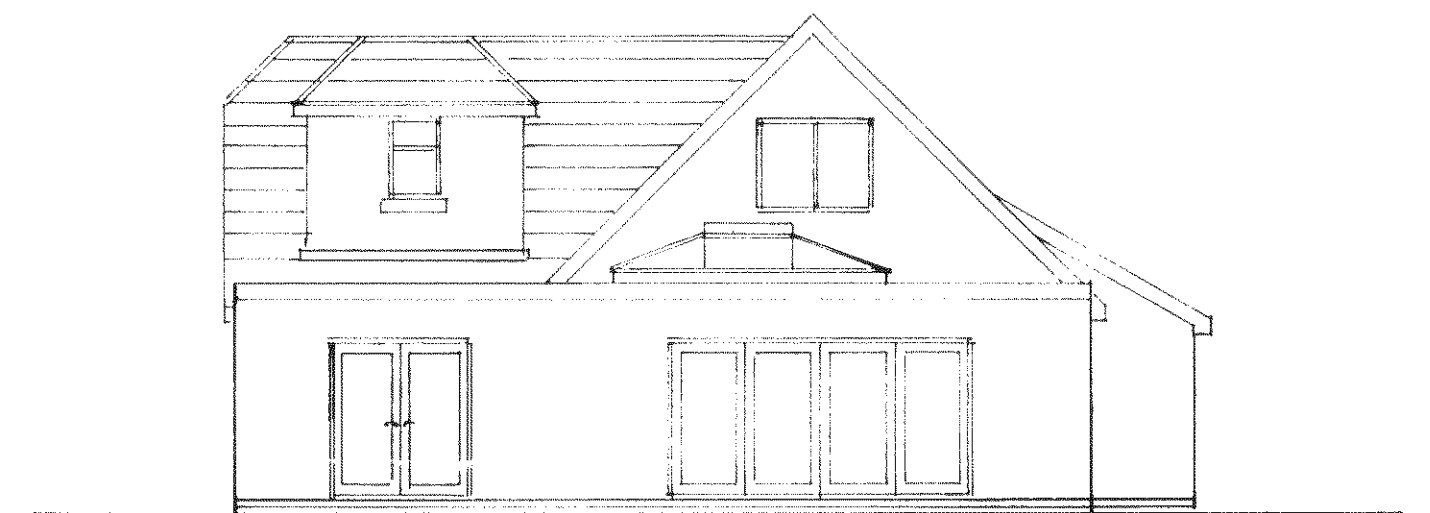

north

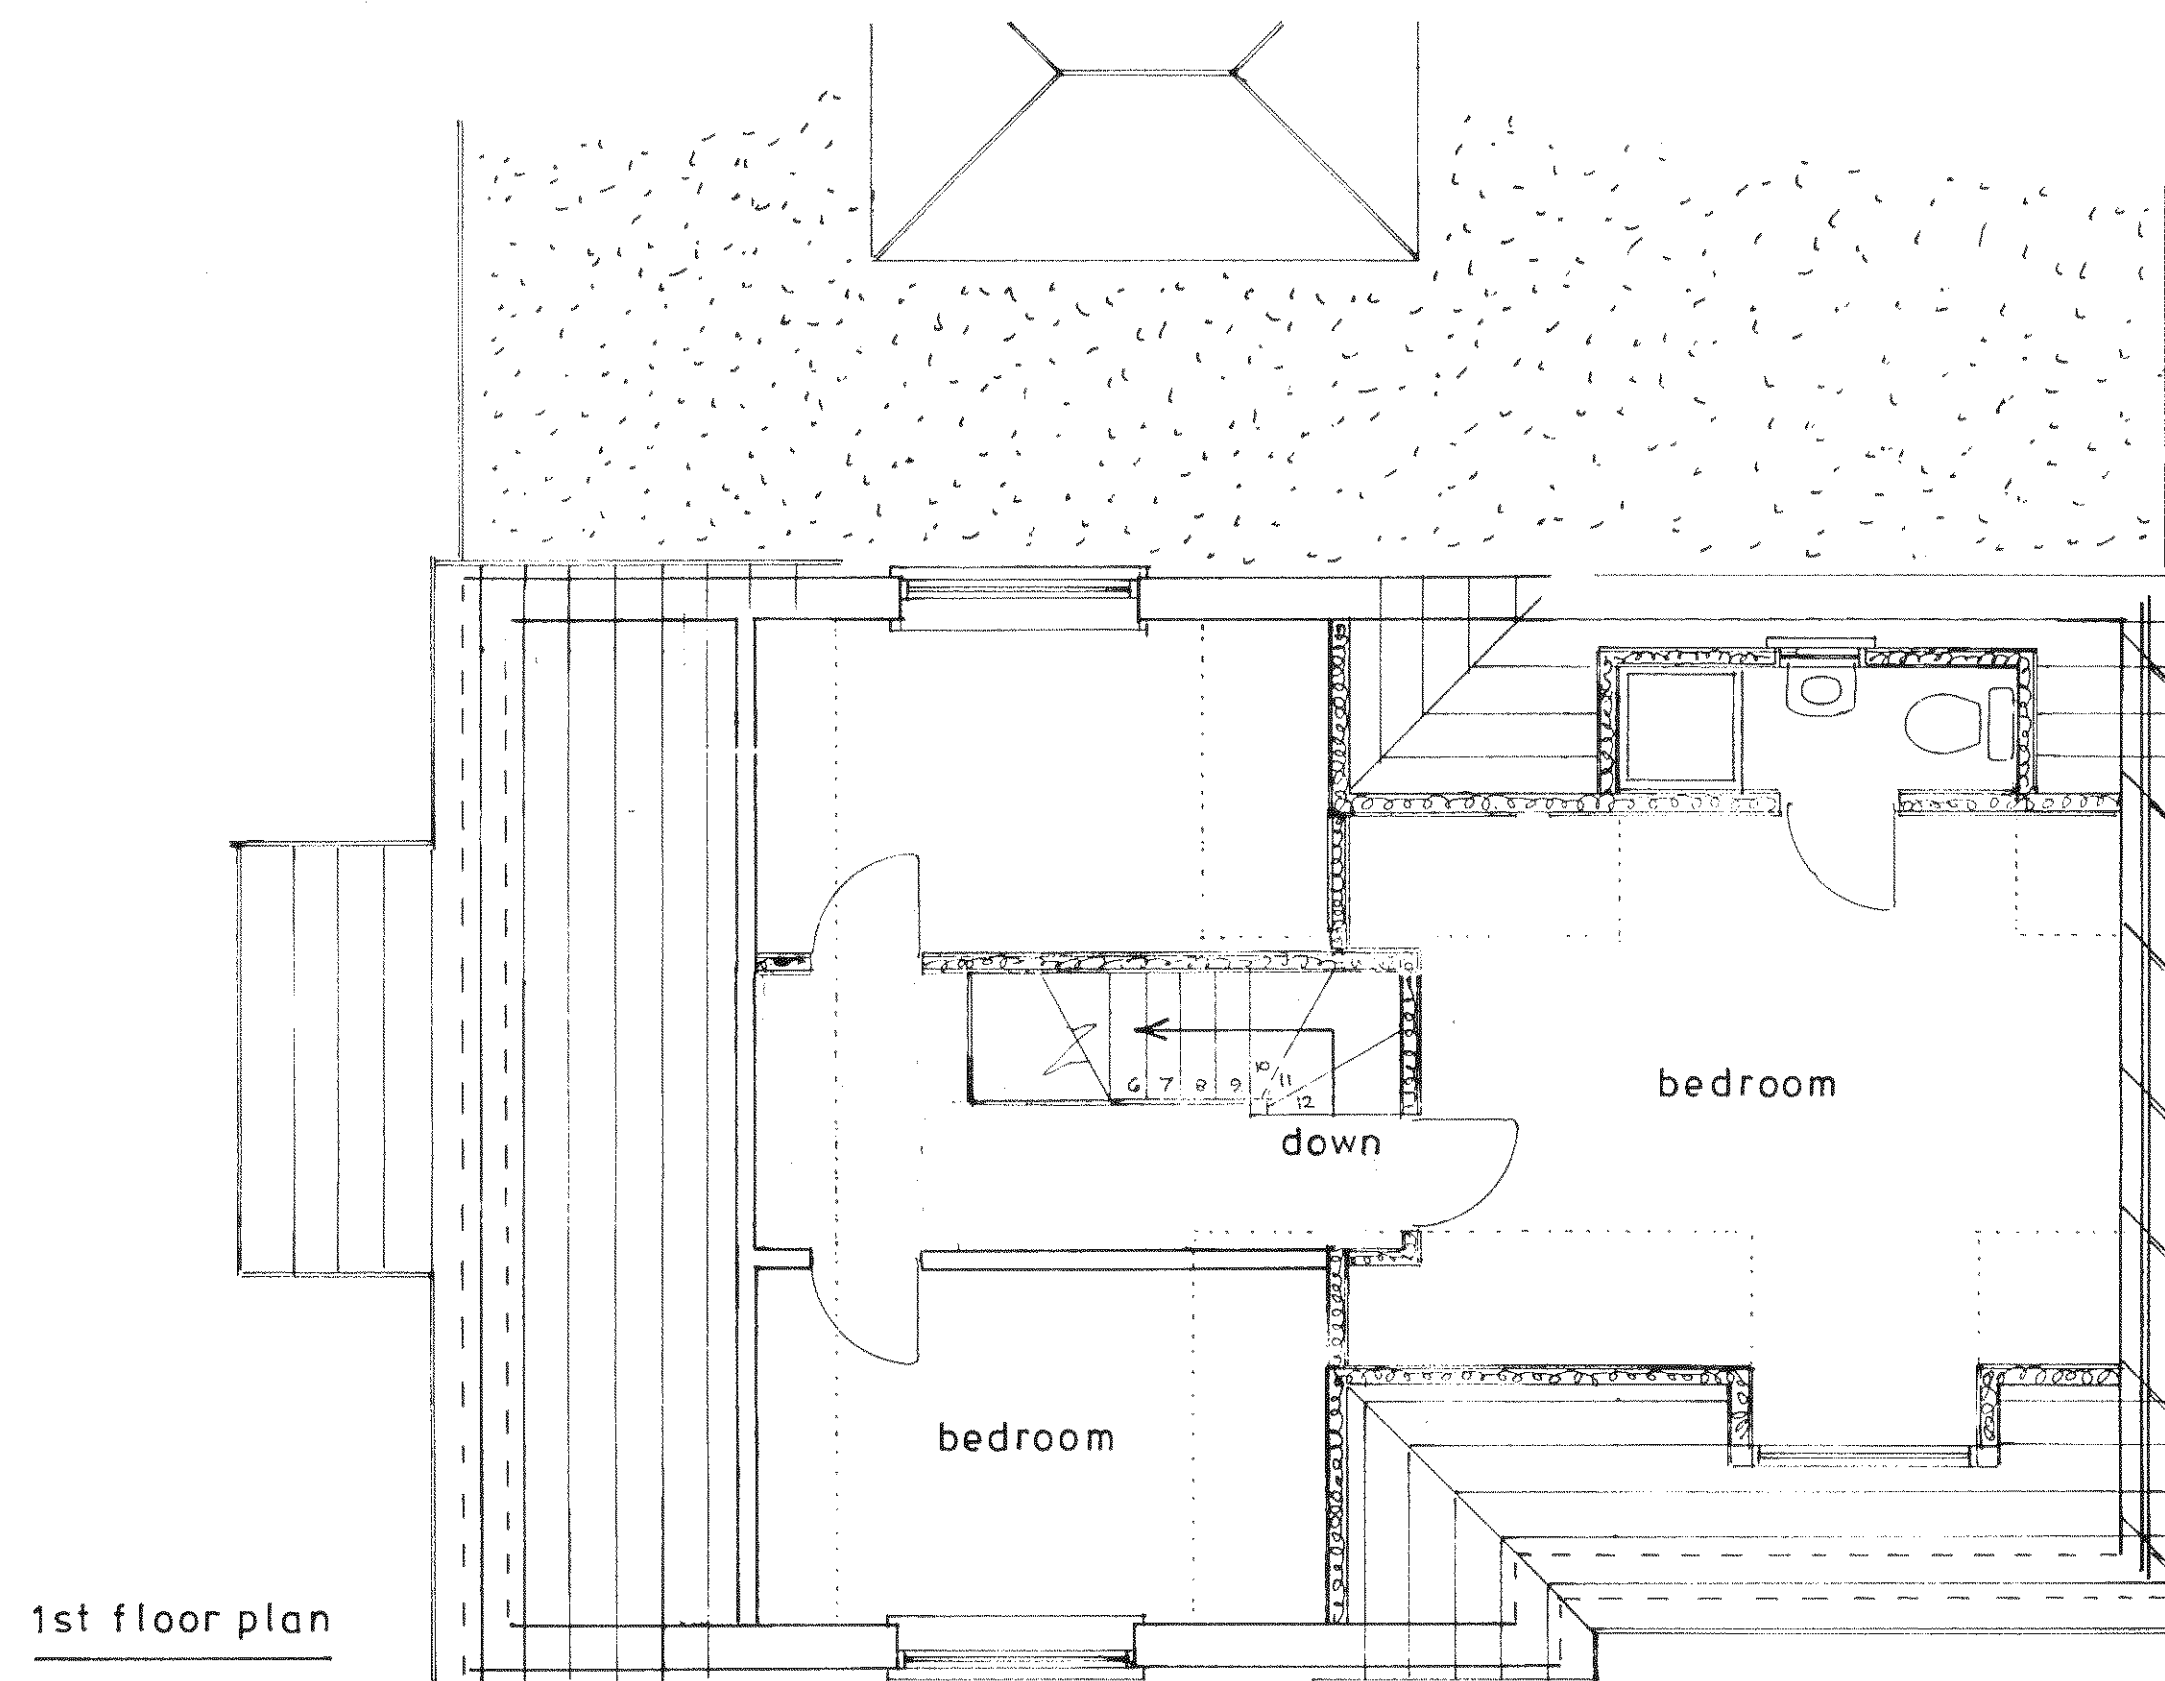

1st floor plan

1 : 50

Proposed

PROPOSED CHALET EXTENSION AT 90, ANCTON WAY, ELMER FOR MR. J. METCALFE

sheet 2a of 3

Bryan Butcher
Rainbow Cottage
Nyetimber Lane
Bognor Regis PO21 3JX
01243 266871
07973 233442
bryan.butcher@btinternet.com
www.bryanbutcher.com