


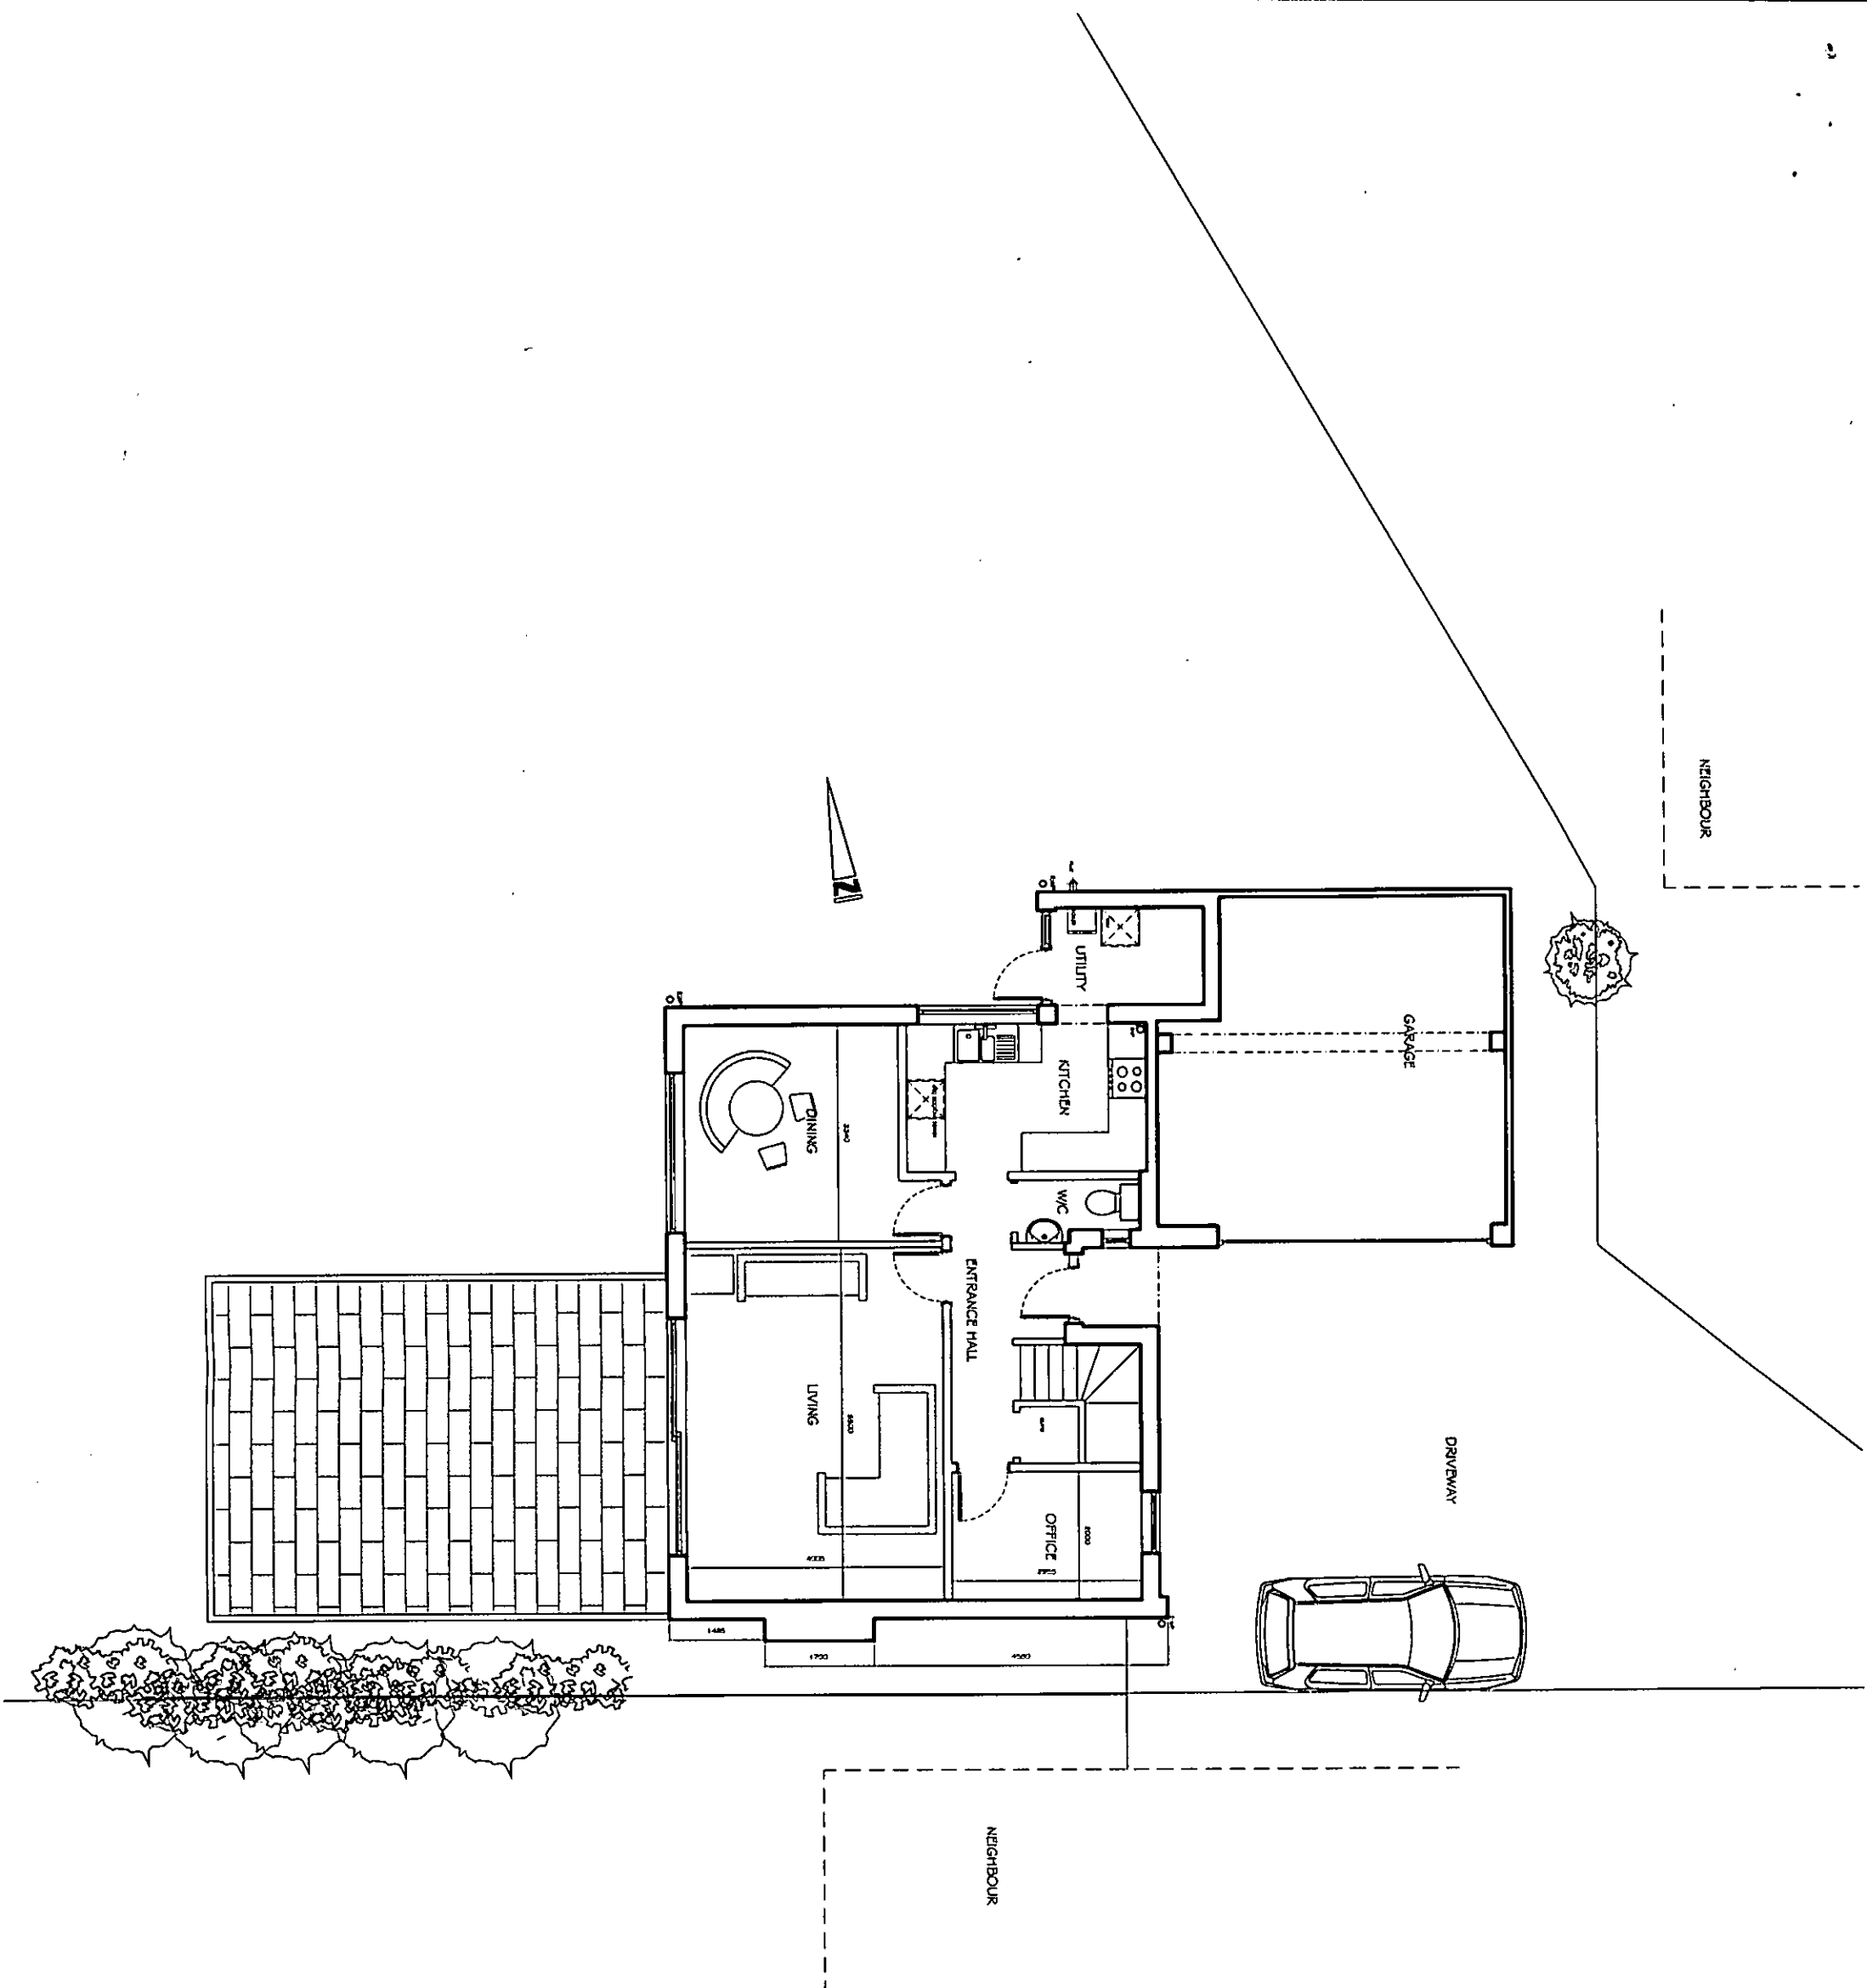

Architectural Drawing & Design	
10 Barton Way, Brackley, Northants, NN16 8PX. TEL: 07792 379302	
Client: Mr & Mrs G. Hardy	Project: New House
Address: 10 Barton Way, Brackley, Northants, NN16 8PX	Project: New House
Date: June 2012	Scale: 1:100 @ A3
Drawing No: 10002701	