



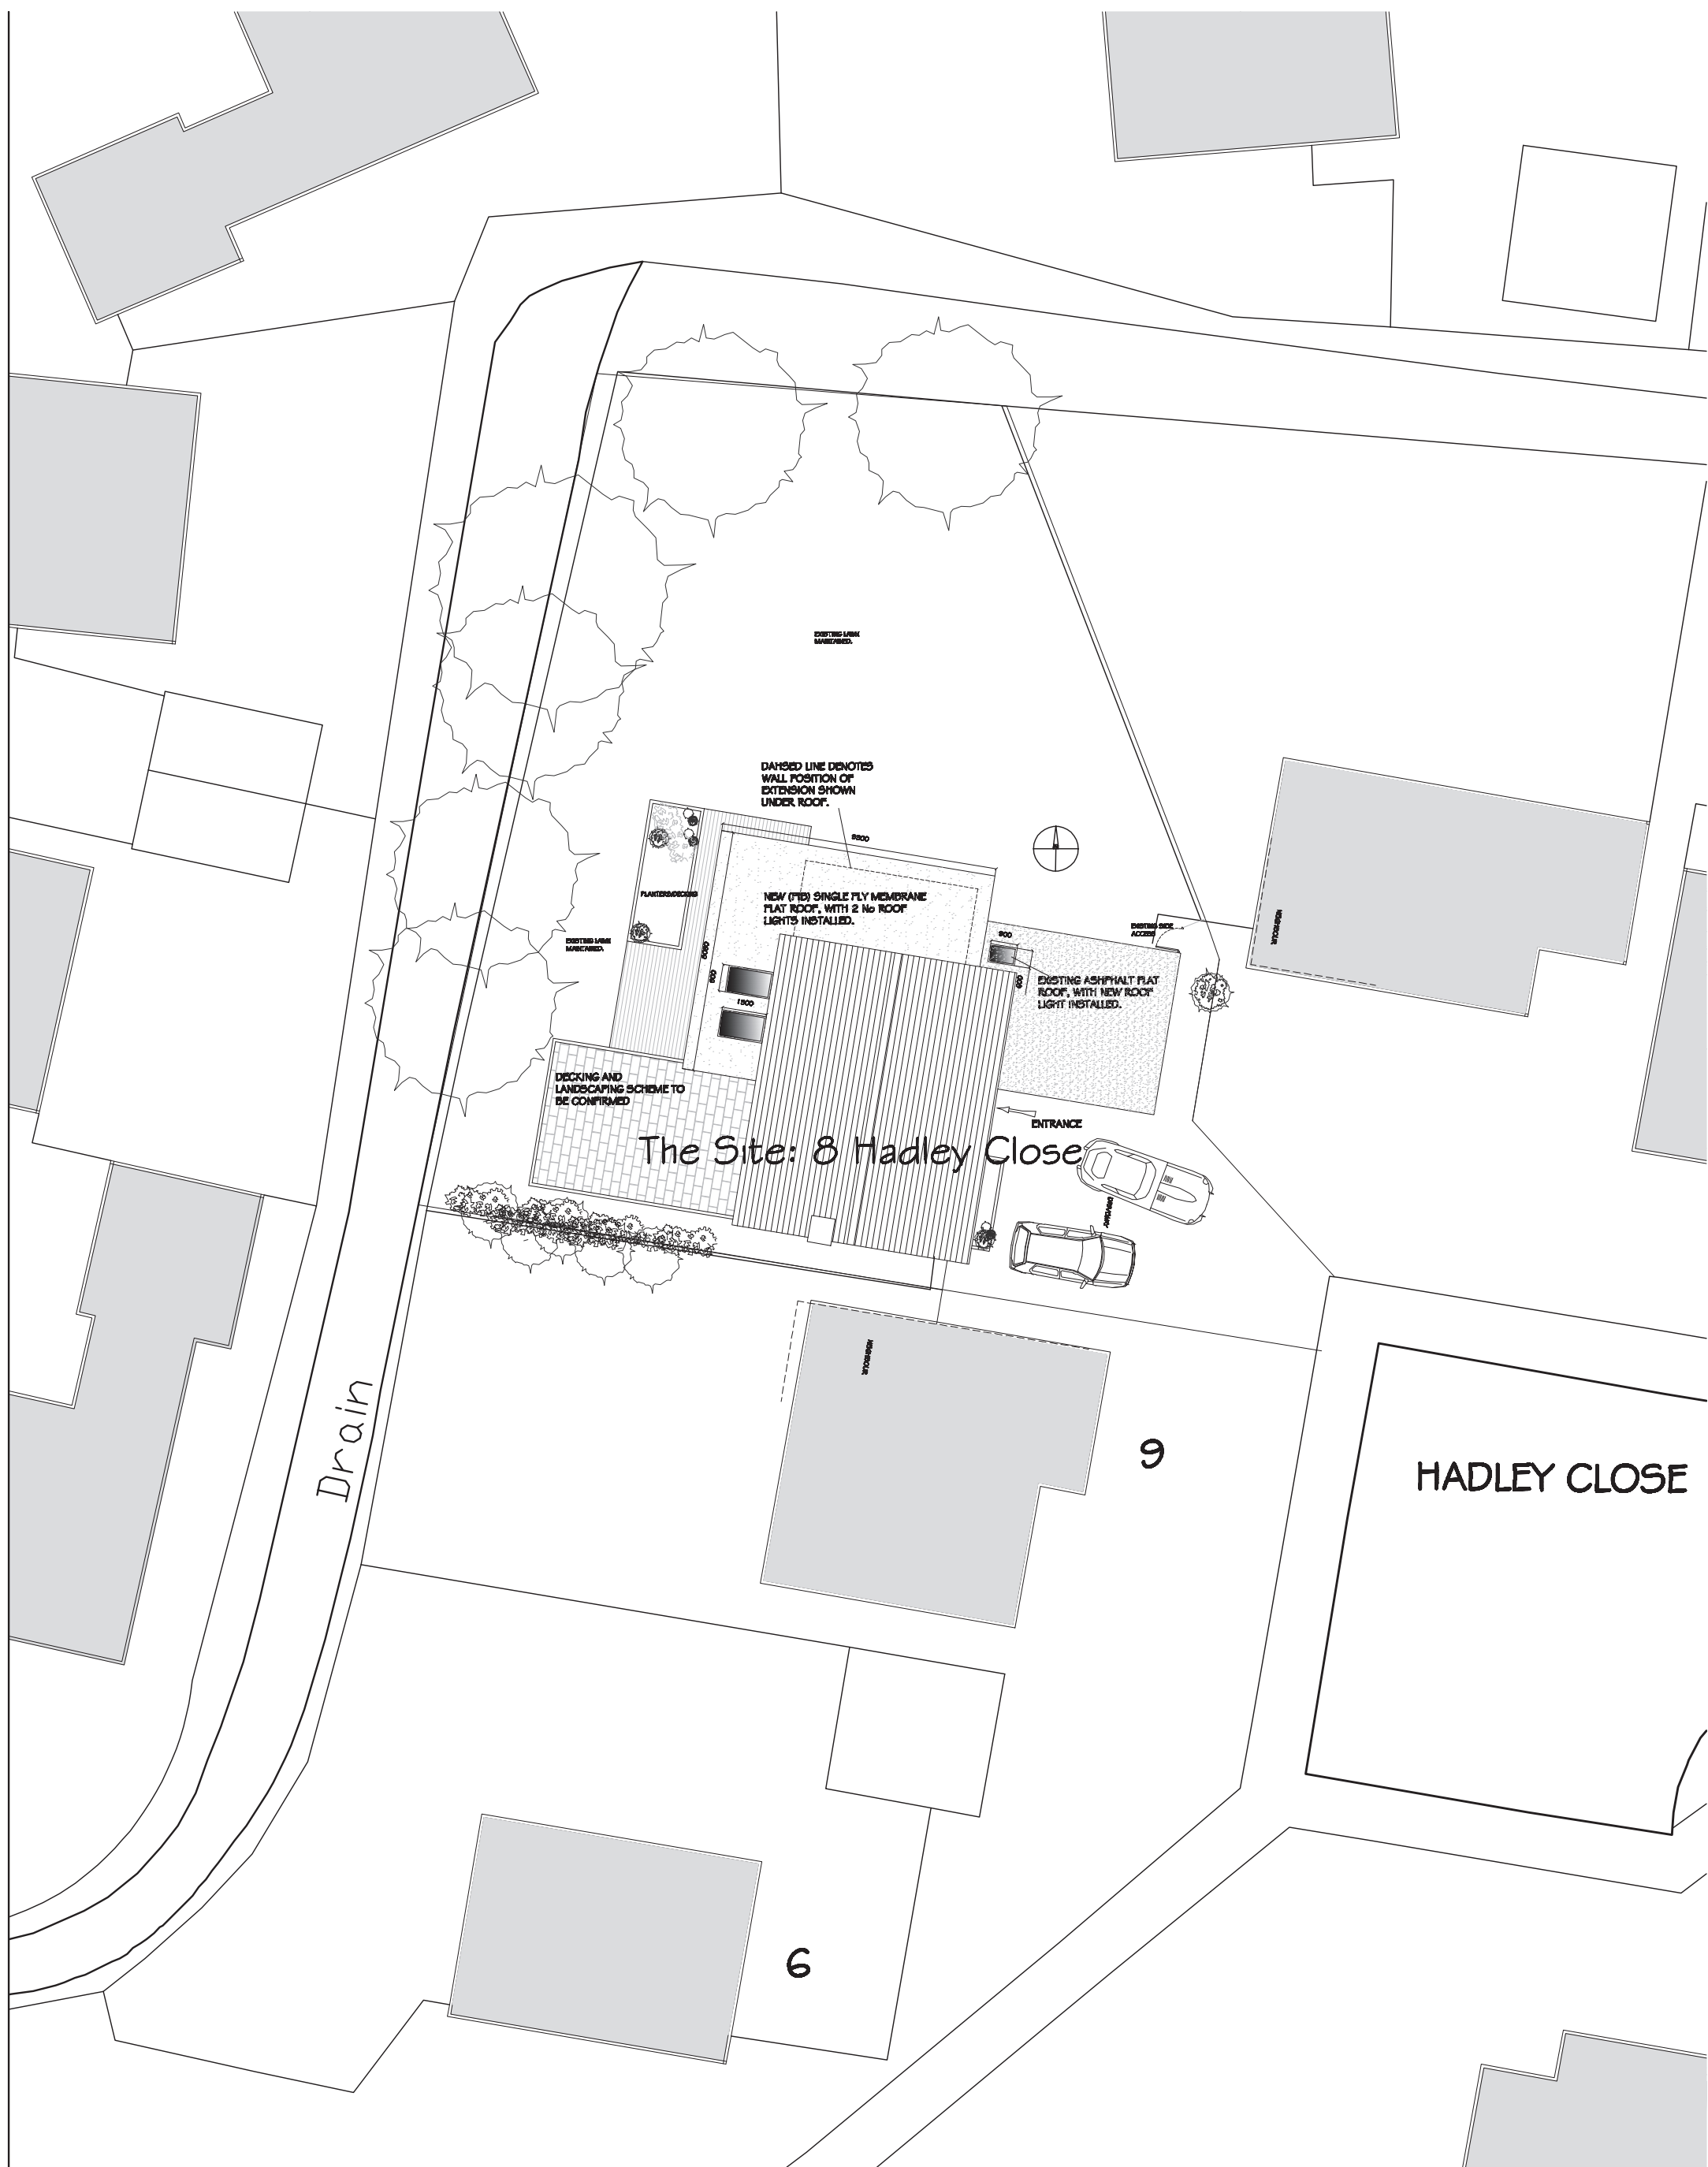

BLOCK PLAN 1:200

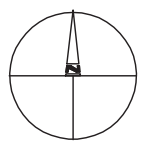

		10 Barton Way, Bracklesham Bay, Chichester, PO20 8PX TEL: 07792 379302	
PROJECT 8 Hadley Close, Middleton-on-Sea		DRAWING Block Plan	
DATE June 2012		SHEET R001	
DRAWN BY R0002705		SCALE 1:200 @ A3	