



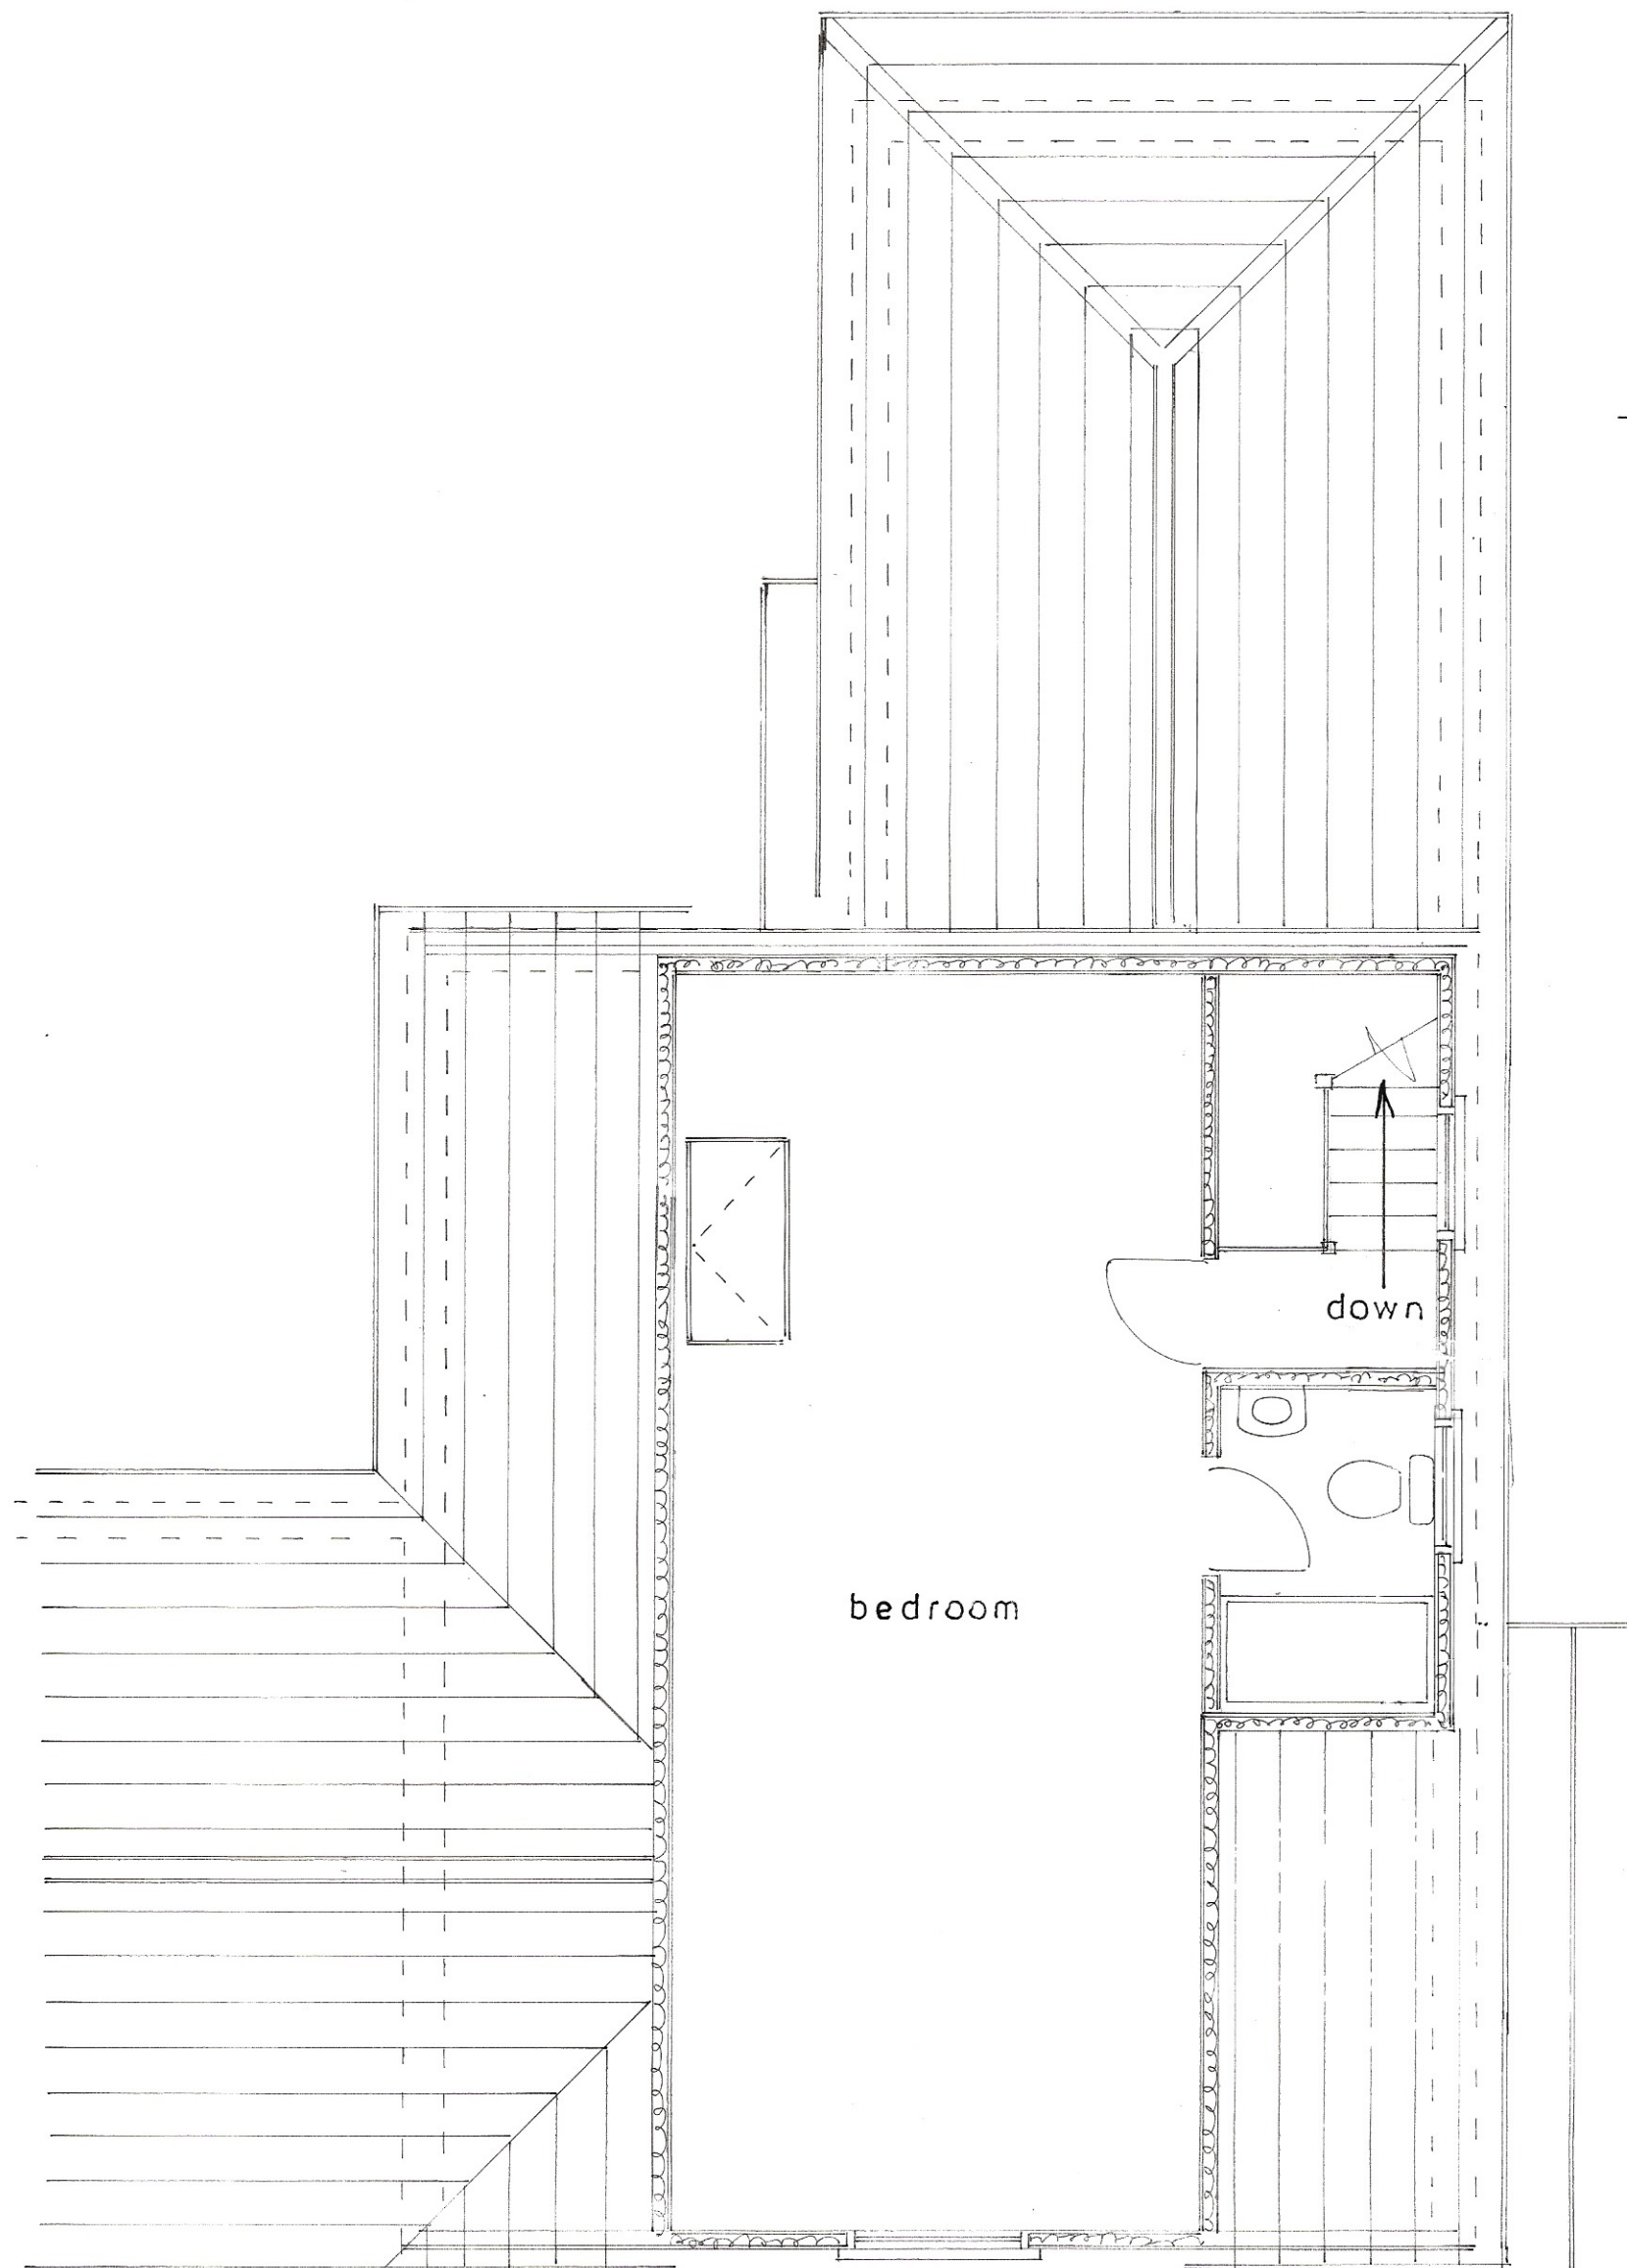

1st floor plan
1 : 50

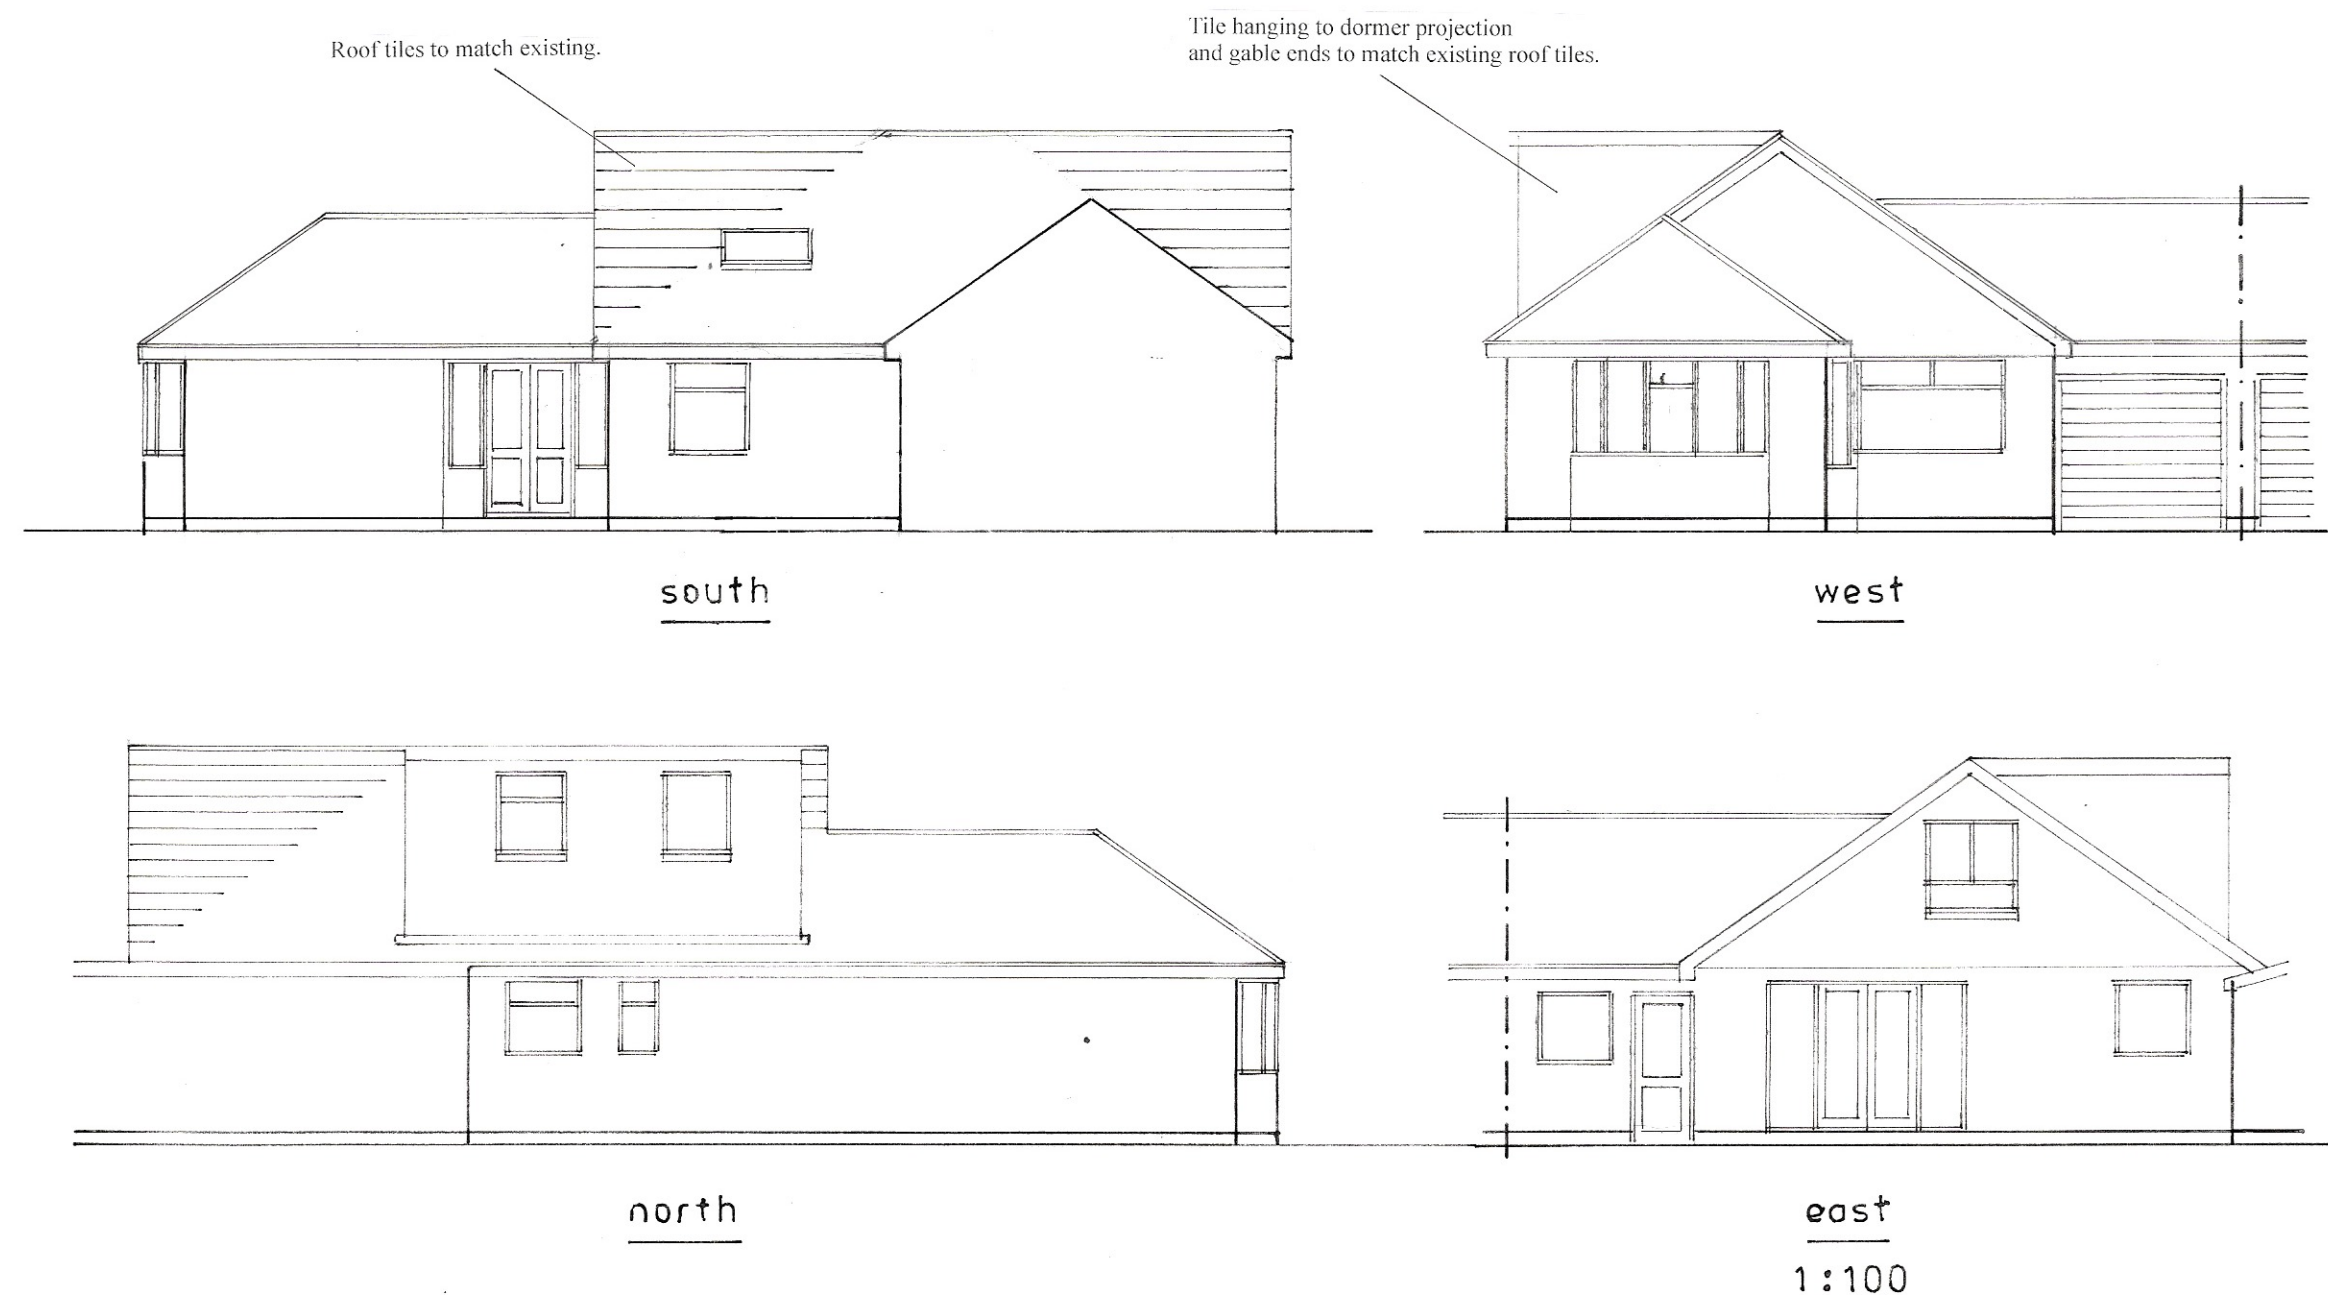

Proposed

PROPOSED LOFT CONVERSION TO FORM NEW 1ST FLOOR AT 50, LANE END ROAD,
MIDDLETON-ON-SEA FOR MR. & MRS. M. BRENNAN.

sheet 2 of 3

Bryan Butcher
Rainbow Cottage
Nyetimber Lane
Bognor Regis PO21 3JX
01243 266871
07973 233442
bryan.butcher@btinternet.com
www.bryanbutcher.com