


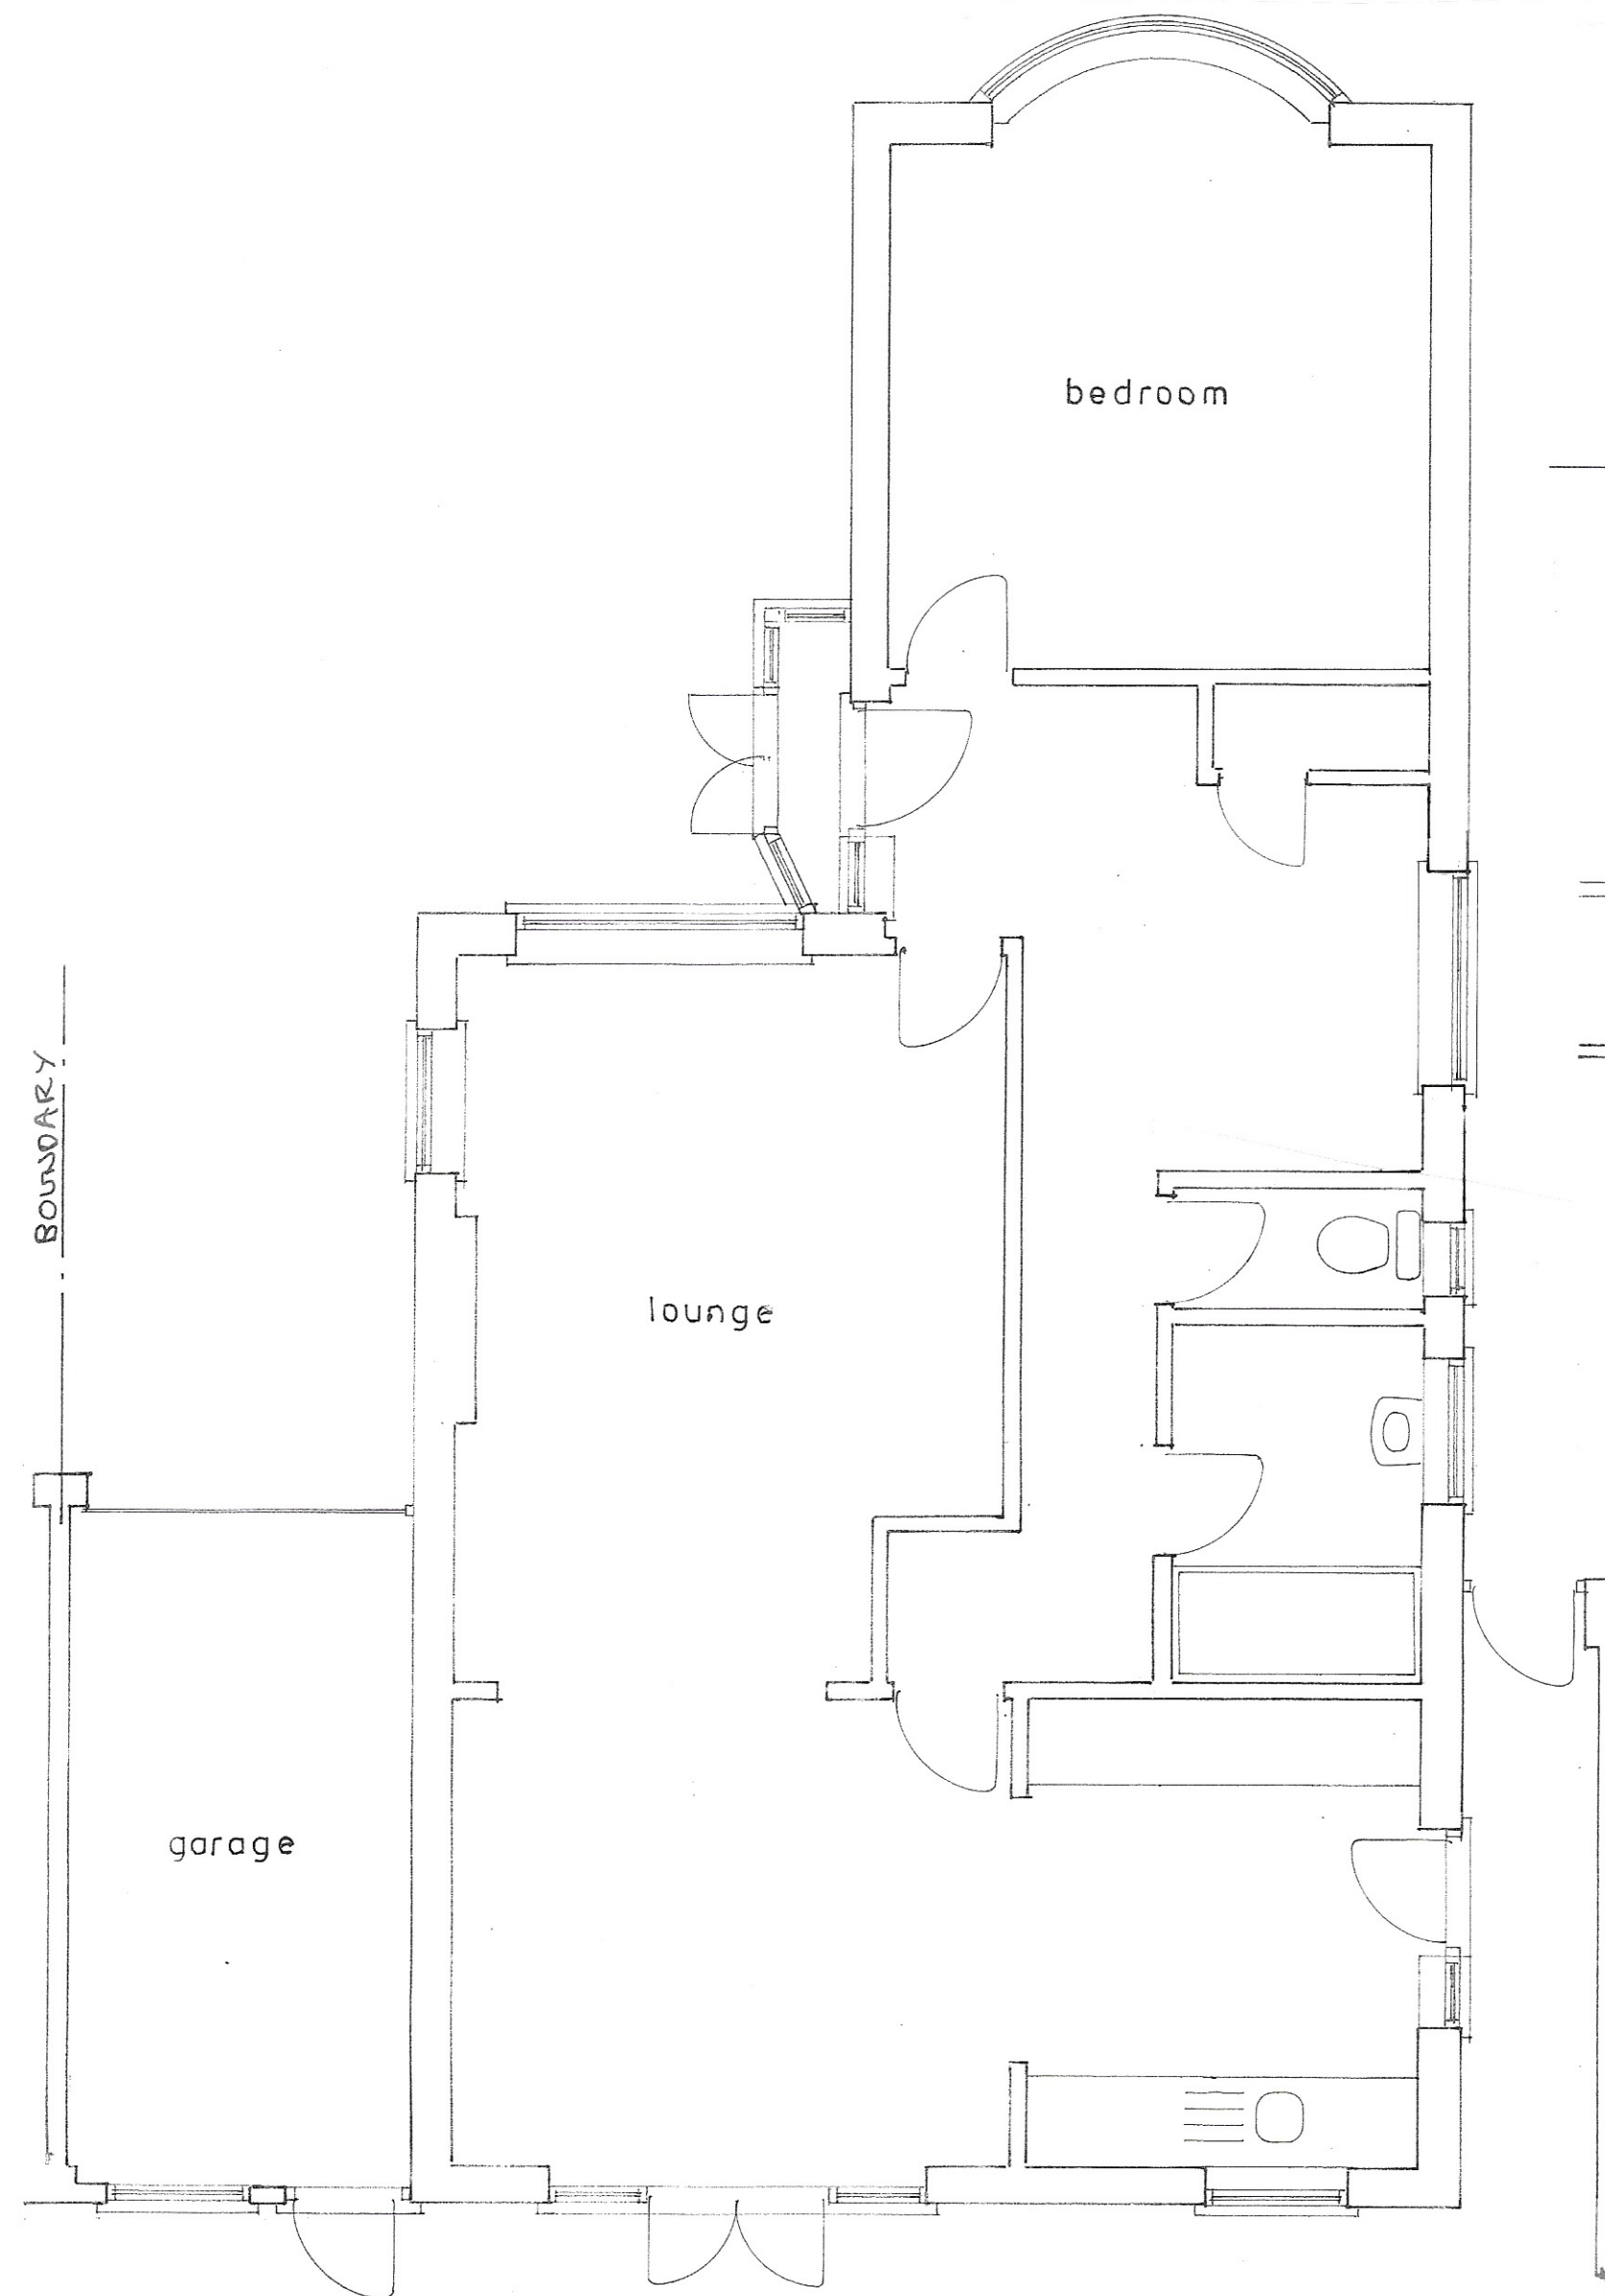


Ground floor plan

1 : 50


Existing




south

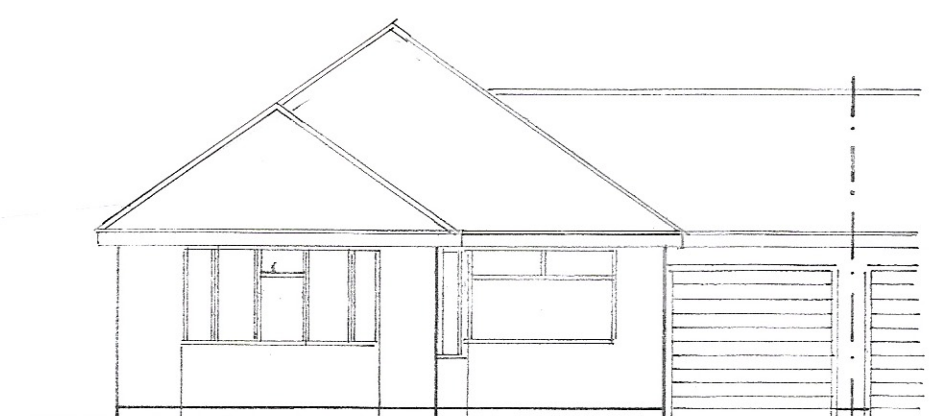


west

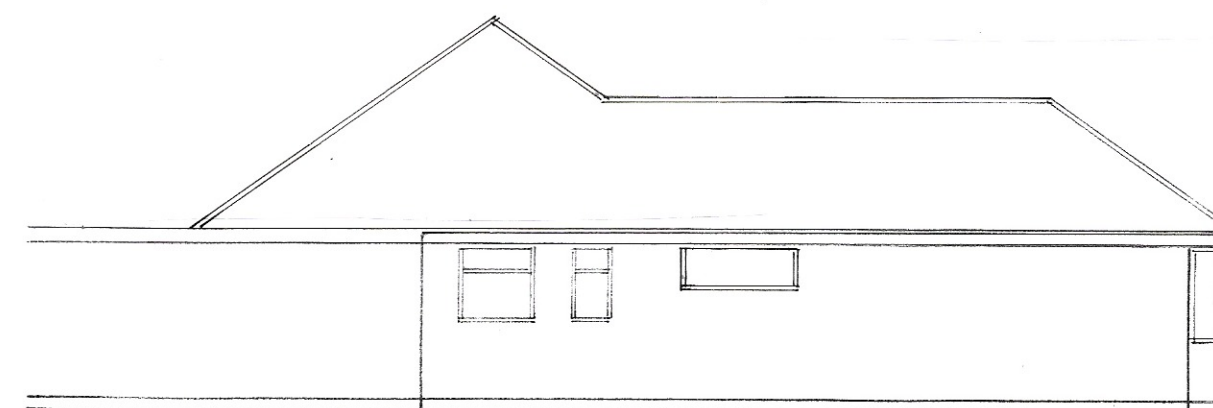

north

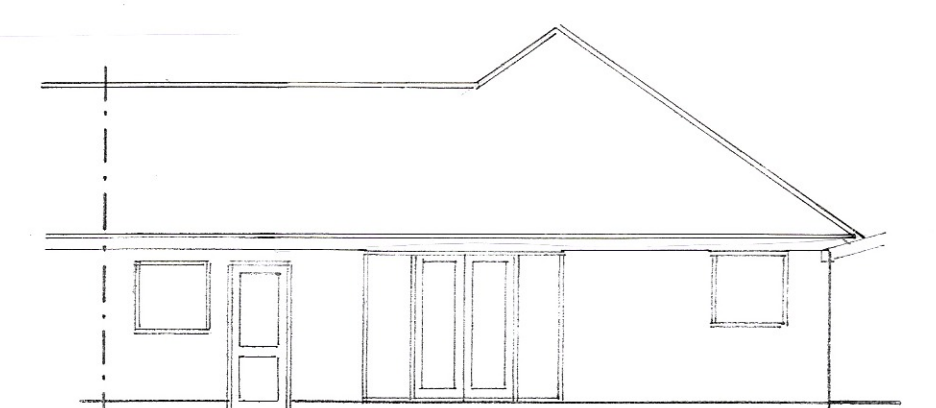


east
1:100

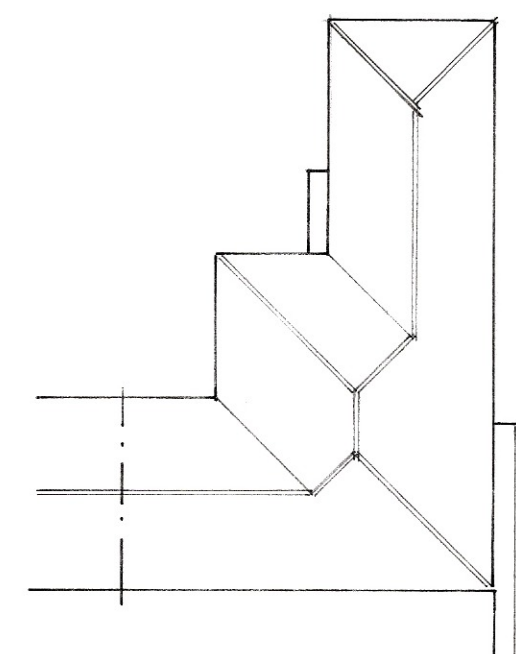

roof plan

1 : 200

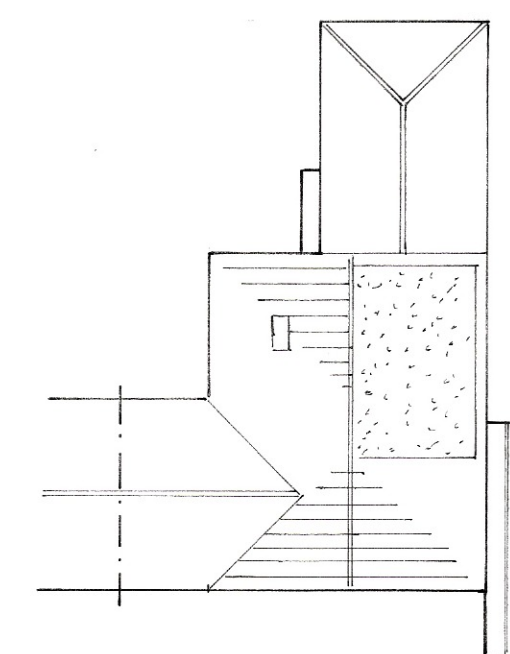

proposed roof plan

sheet 3 of 3

PROPOSED LOFT CONVERSION TO FORM NEW 1ST FLOOR AT 50, LANE END ROAD,
MIDDLETON-ON-SEA FOR MR. & MRS. M. BRENNAN.

Bryan Butcher
Rainbow Cottage
Nyetimber Lane
Bognor Regis PO21 3JX
01243 266871
07973 233442
bryan.butcher@btinternet.com
www.bryanbutcher.com