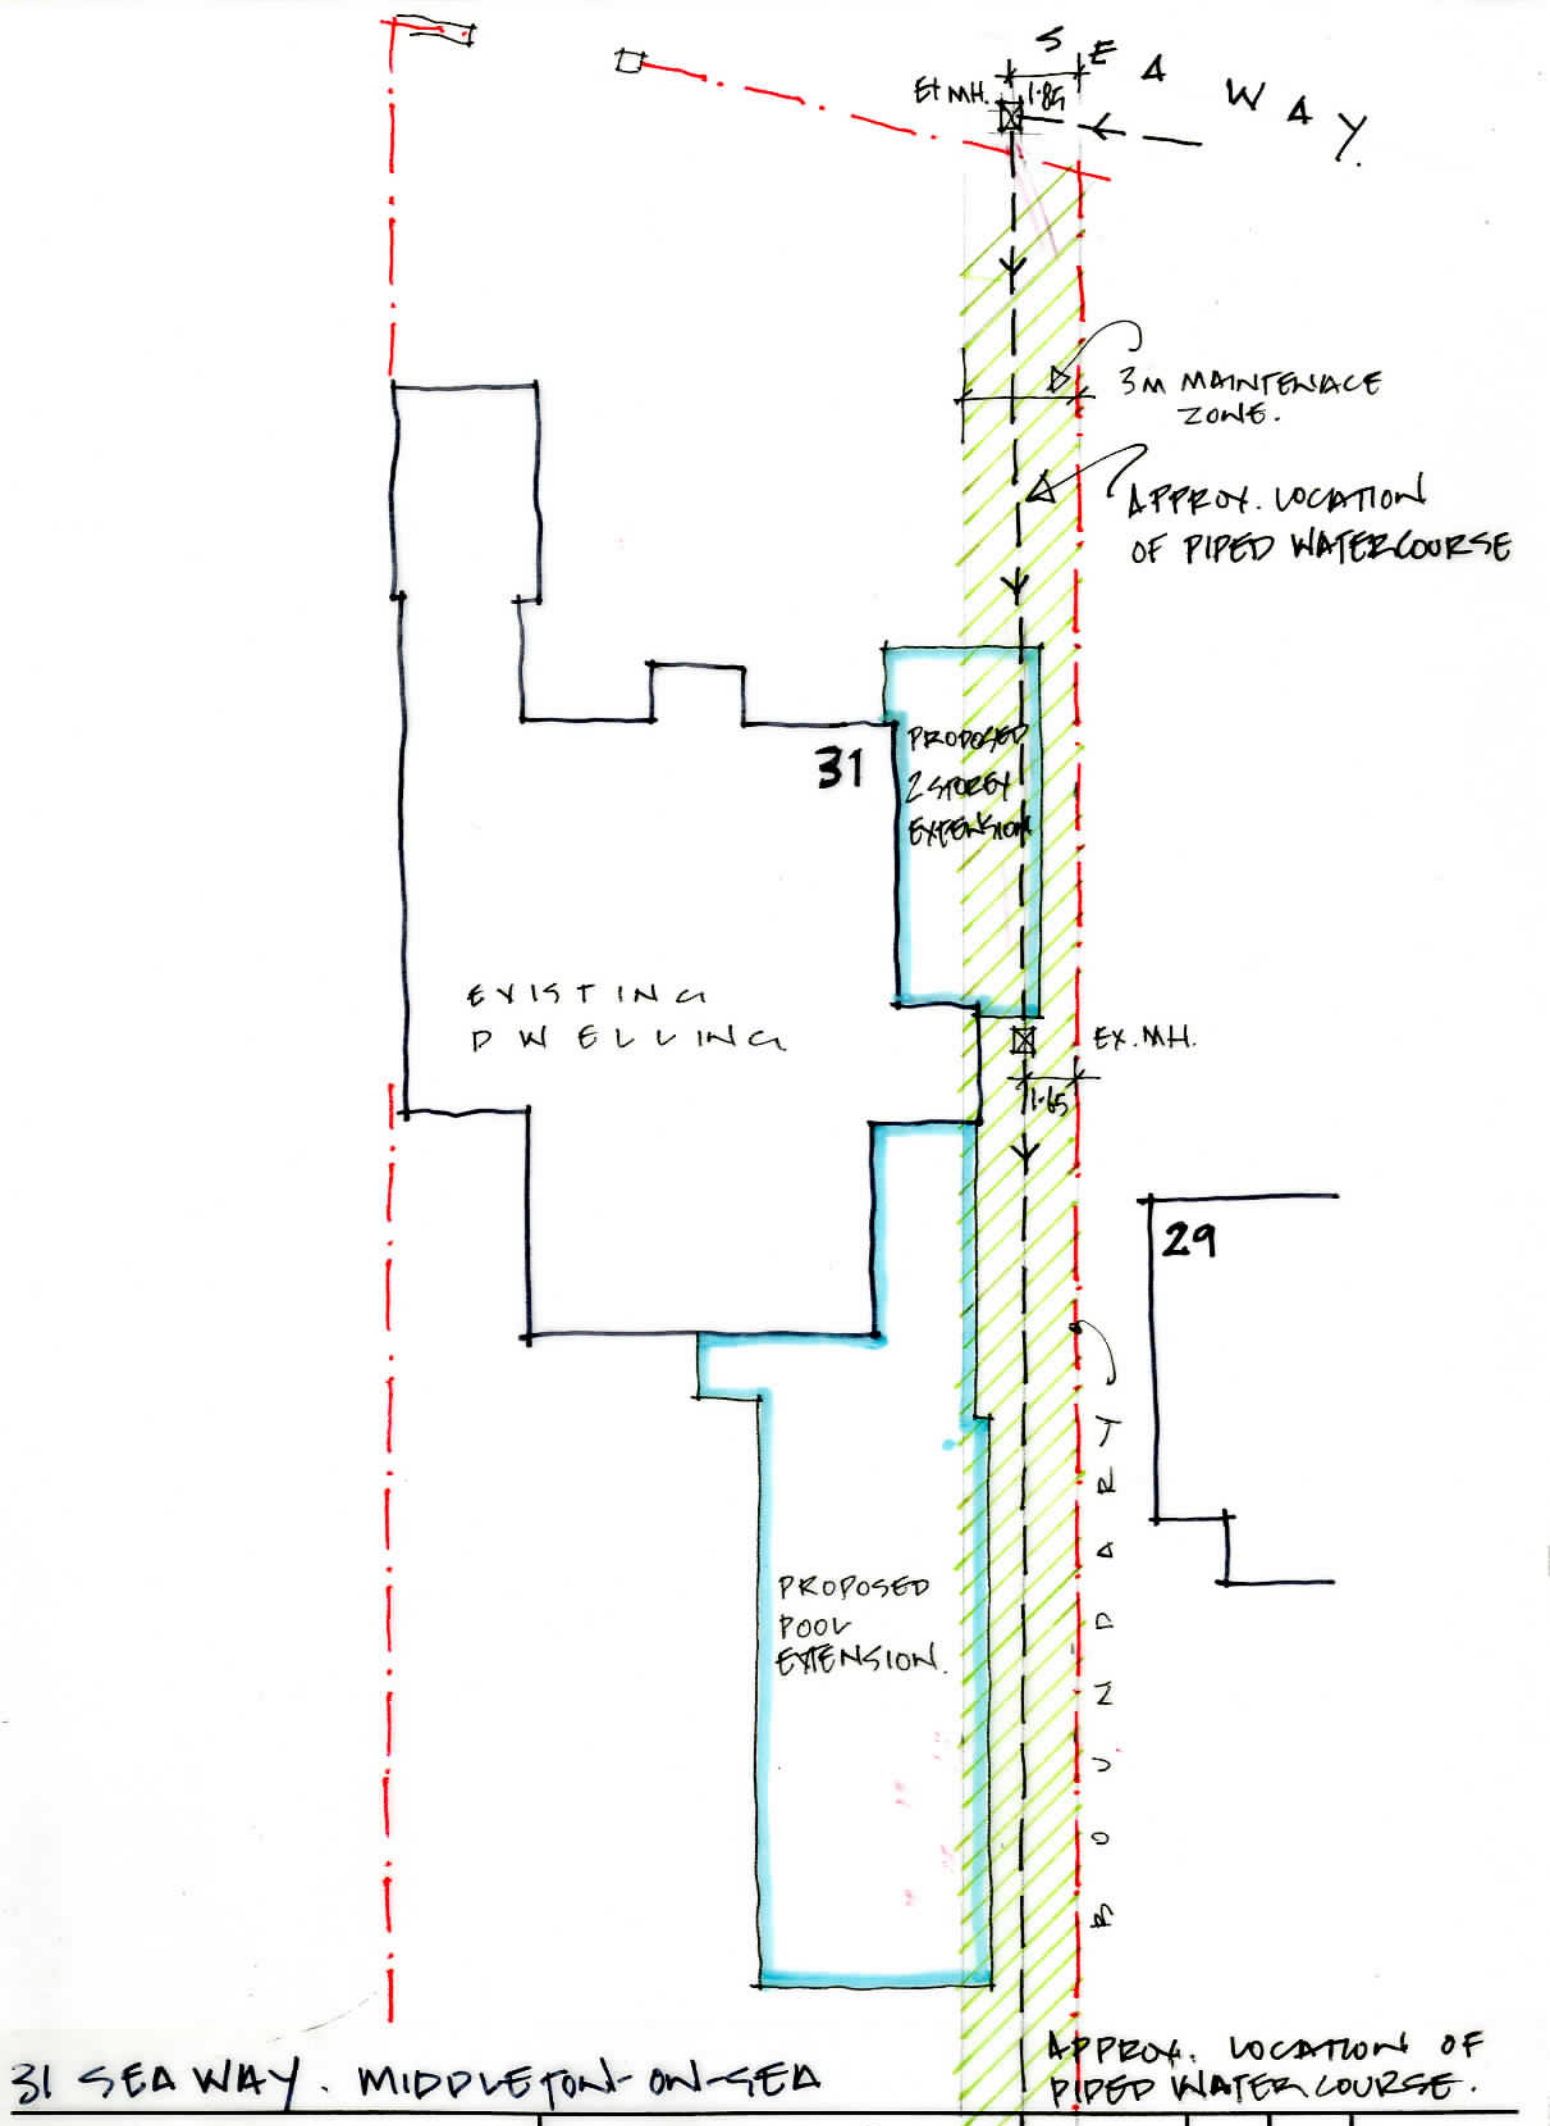

31 SEA WAY. MIDDLETON-ON-SEA

saville jones | architects

ARUN DISTRICT COUNCIL M/56/15/HH

date: 5 AUG. 2015.

scale: 1:200.

1510.

SK. 01.