



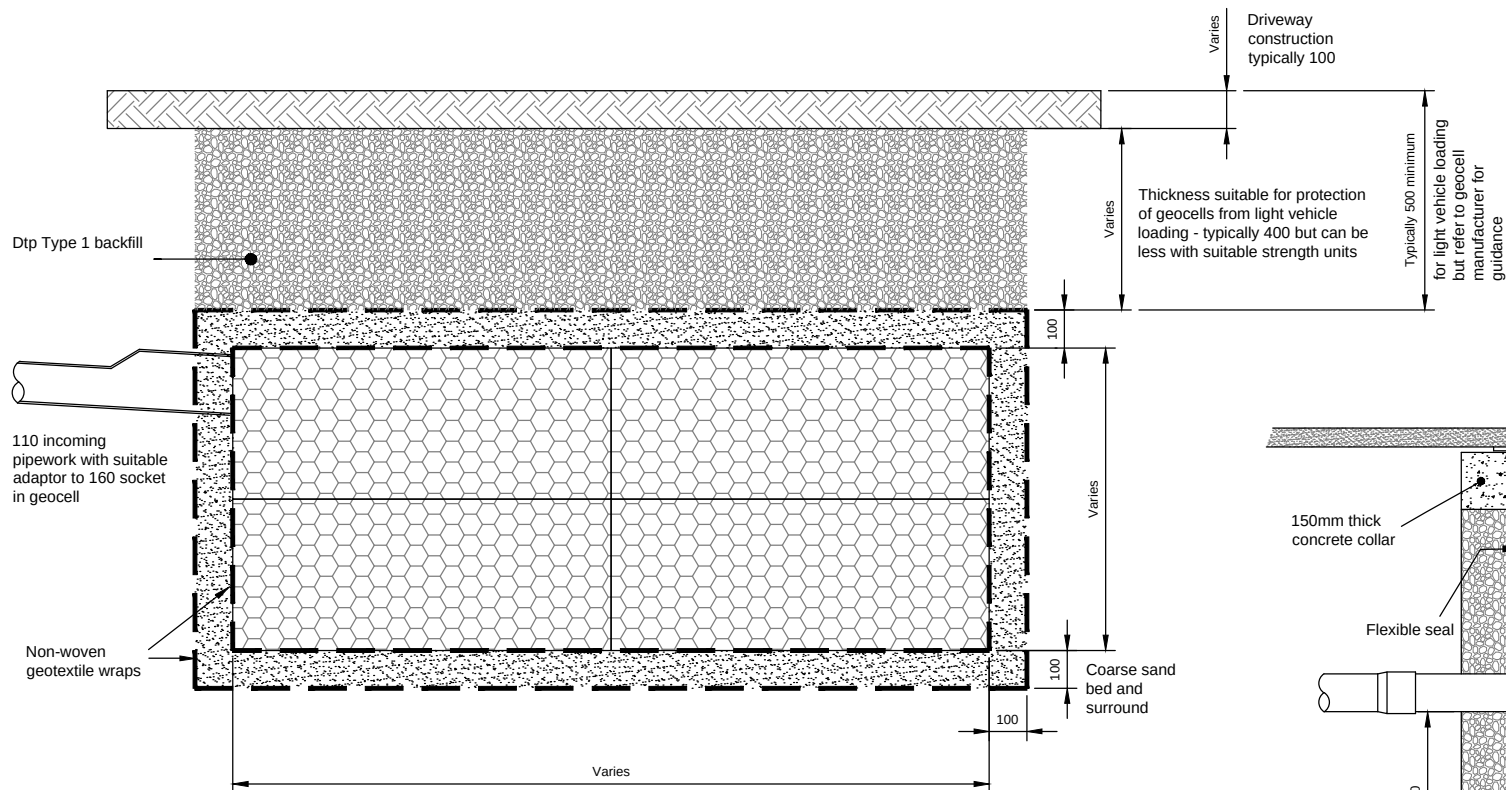


NOTE: Geocell to be suitable for the loading condition - refer to manufacturer for correct specification

Typical Geocellular soakaway Unit
(for use in areas subject to light vehicle loading only)
Scale 1:20

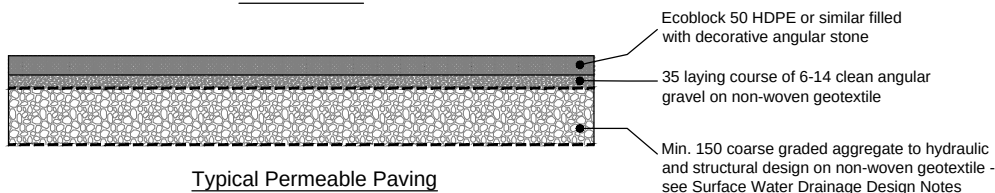

Typical Permeable Paving
Scale 1:20

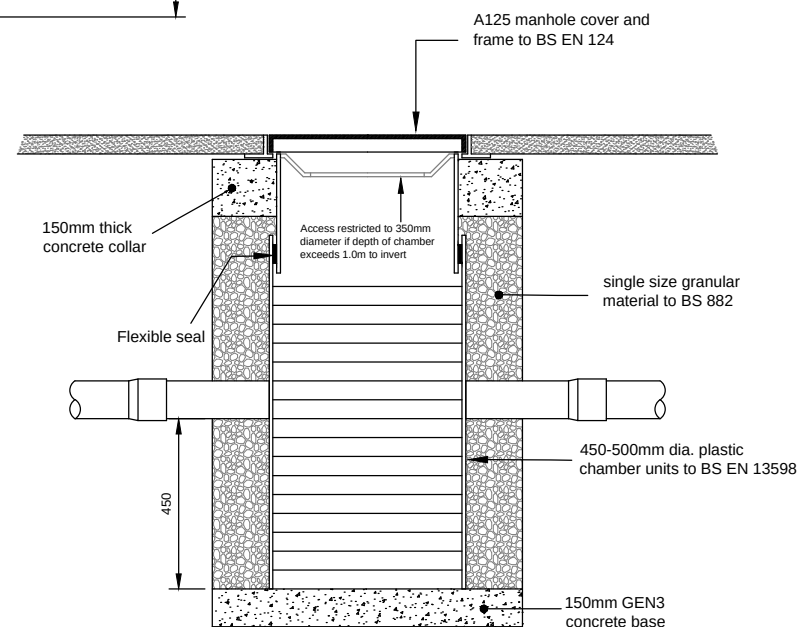

Typical Silt Trap Inspection Chamber Detail
(for use in landscaped areas and footways)
Scale 1:20

						Client	Graeme McMurchie			Title Construction Details for front Soakaway, Silt Trap and Drive			Robert Clark Associates Ltd Chartered Civil Engineers Willow Cottage, Herne Lane Rustington, West Sussex BN16 3EE Tel: 01903 778945 Fax: 01903 778967				
						Project	1 Deepdene Close, Middleton-on-Sea										
A	Permeable driveway Details added	PC		RTFC	5.4.18	Notes				Scale	1:20	At original				A4	© Robert Clark Associates Ltd
-	Original	PC		RTFC	13.2.18					Drawing Number	1751/D5.2					Revision	A
Rev.	Description	App.	Chk.	Drn.	Date												