


Proposed Ground Floor

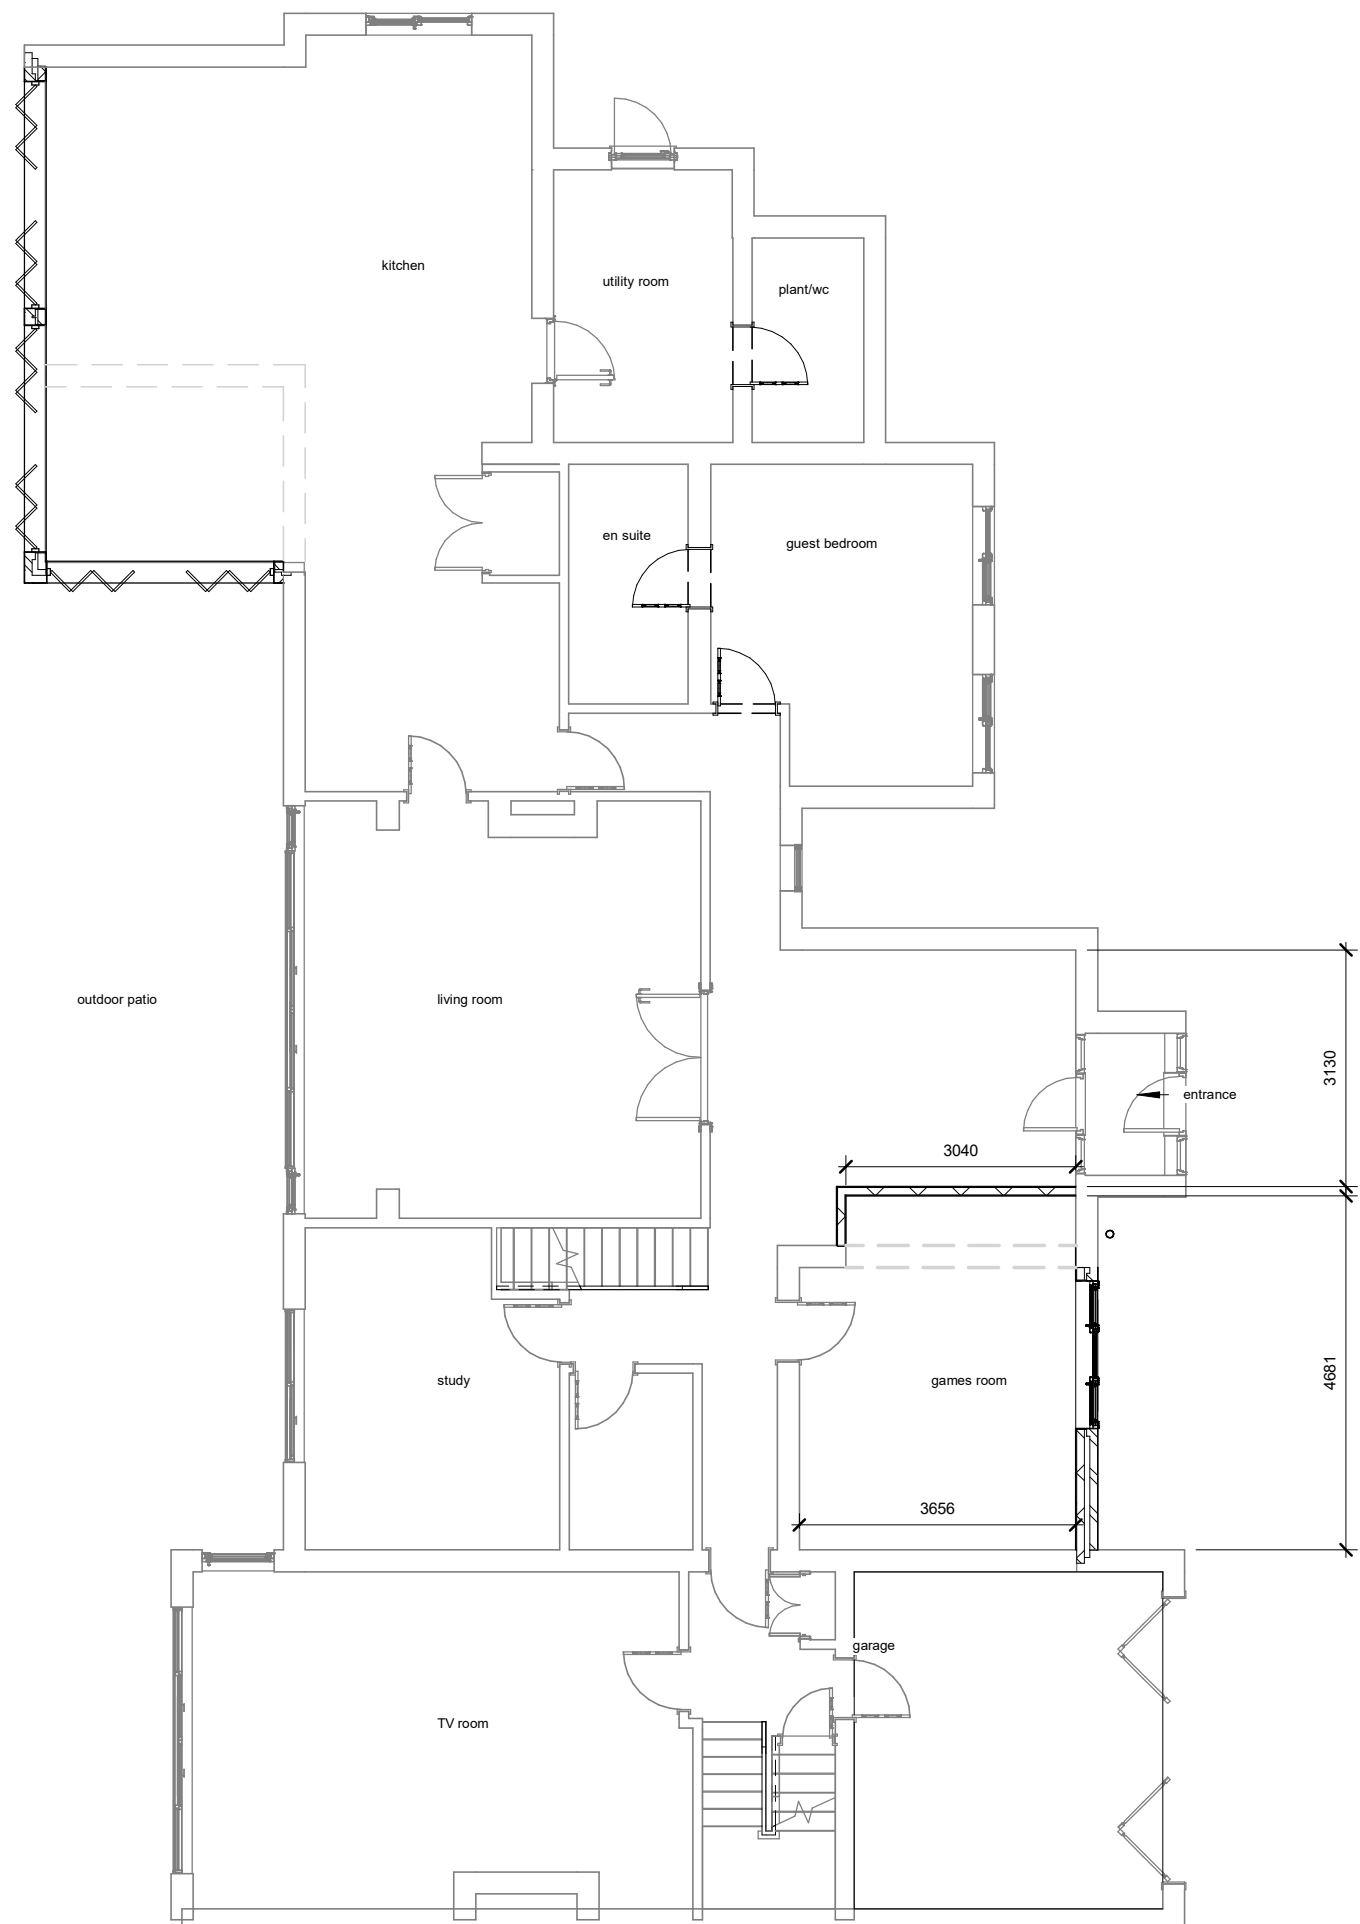

1:500							50
1:200							20
1:100							10
1:50							5



PROJECT 11 Sea Way P022 7RZ		CLIENT Everret				
		Date Issue Date		Scale (@ A3) 1 : 100		
SHEET Ground Floor Proposed		Drawn by SW		DRAWING NUMBER		REV
		Checked by SR		P 2		