



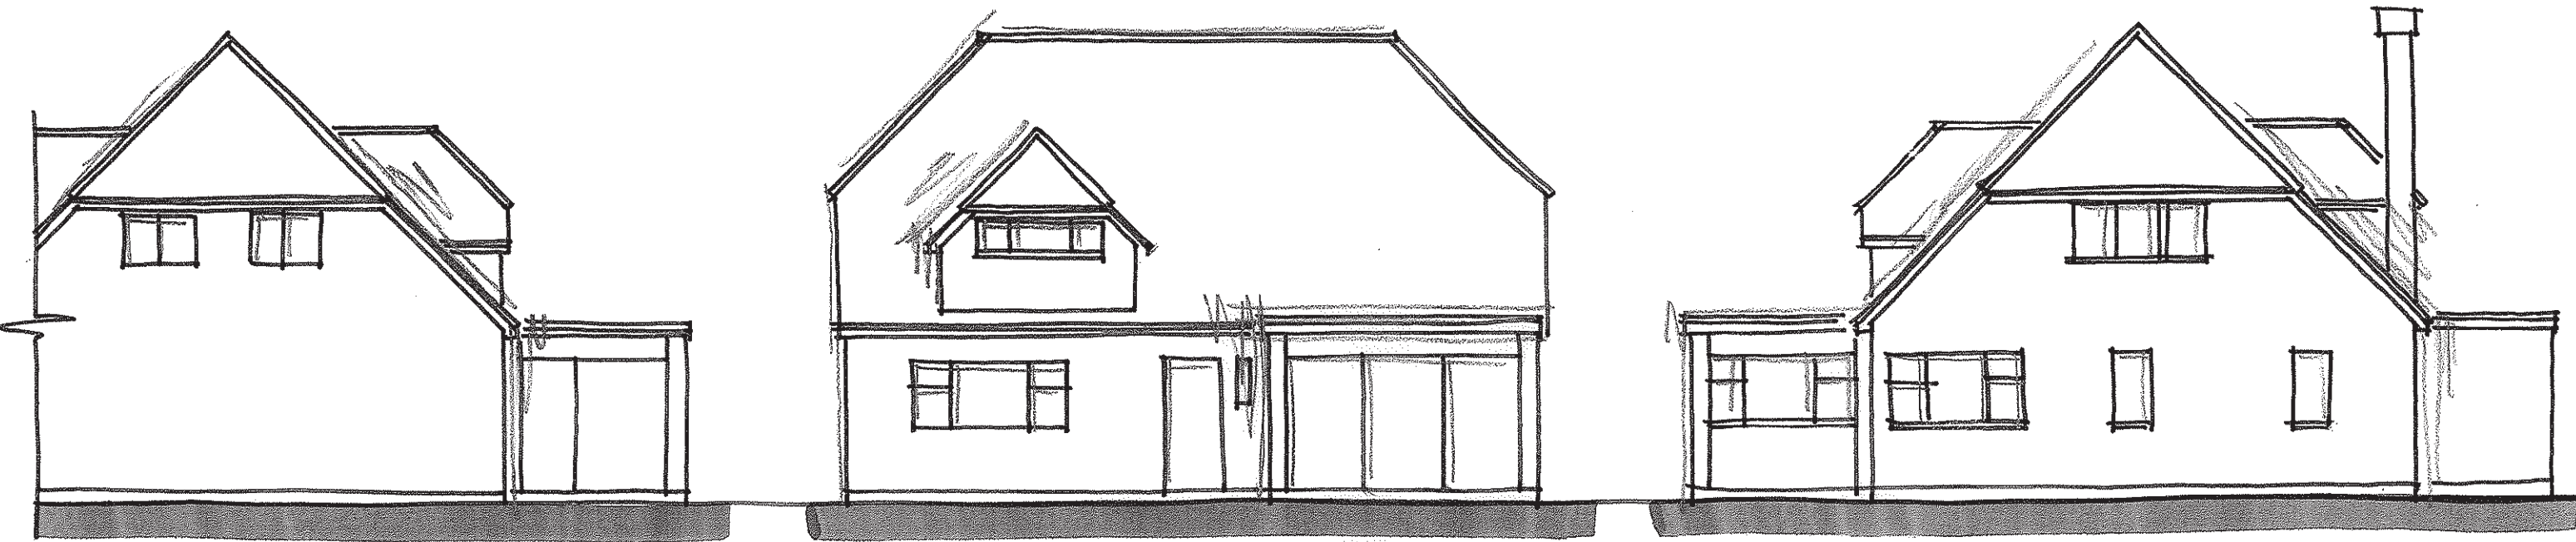



SIDE FRONT ELEVATION 1:100 @ A3

SIDE

Wayne Gander MCIAT
 Architectural Technologist
 98 Durrington Lane
 Worthing
 West Sussex BN13 2RQ
 Tel/Fax 01903 694817

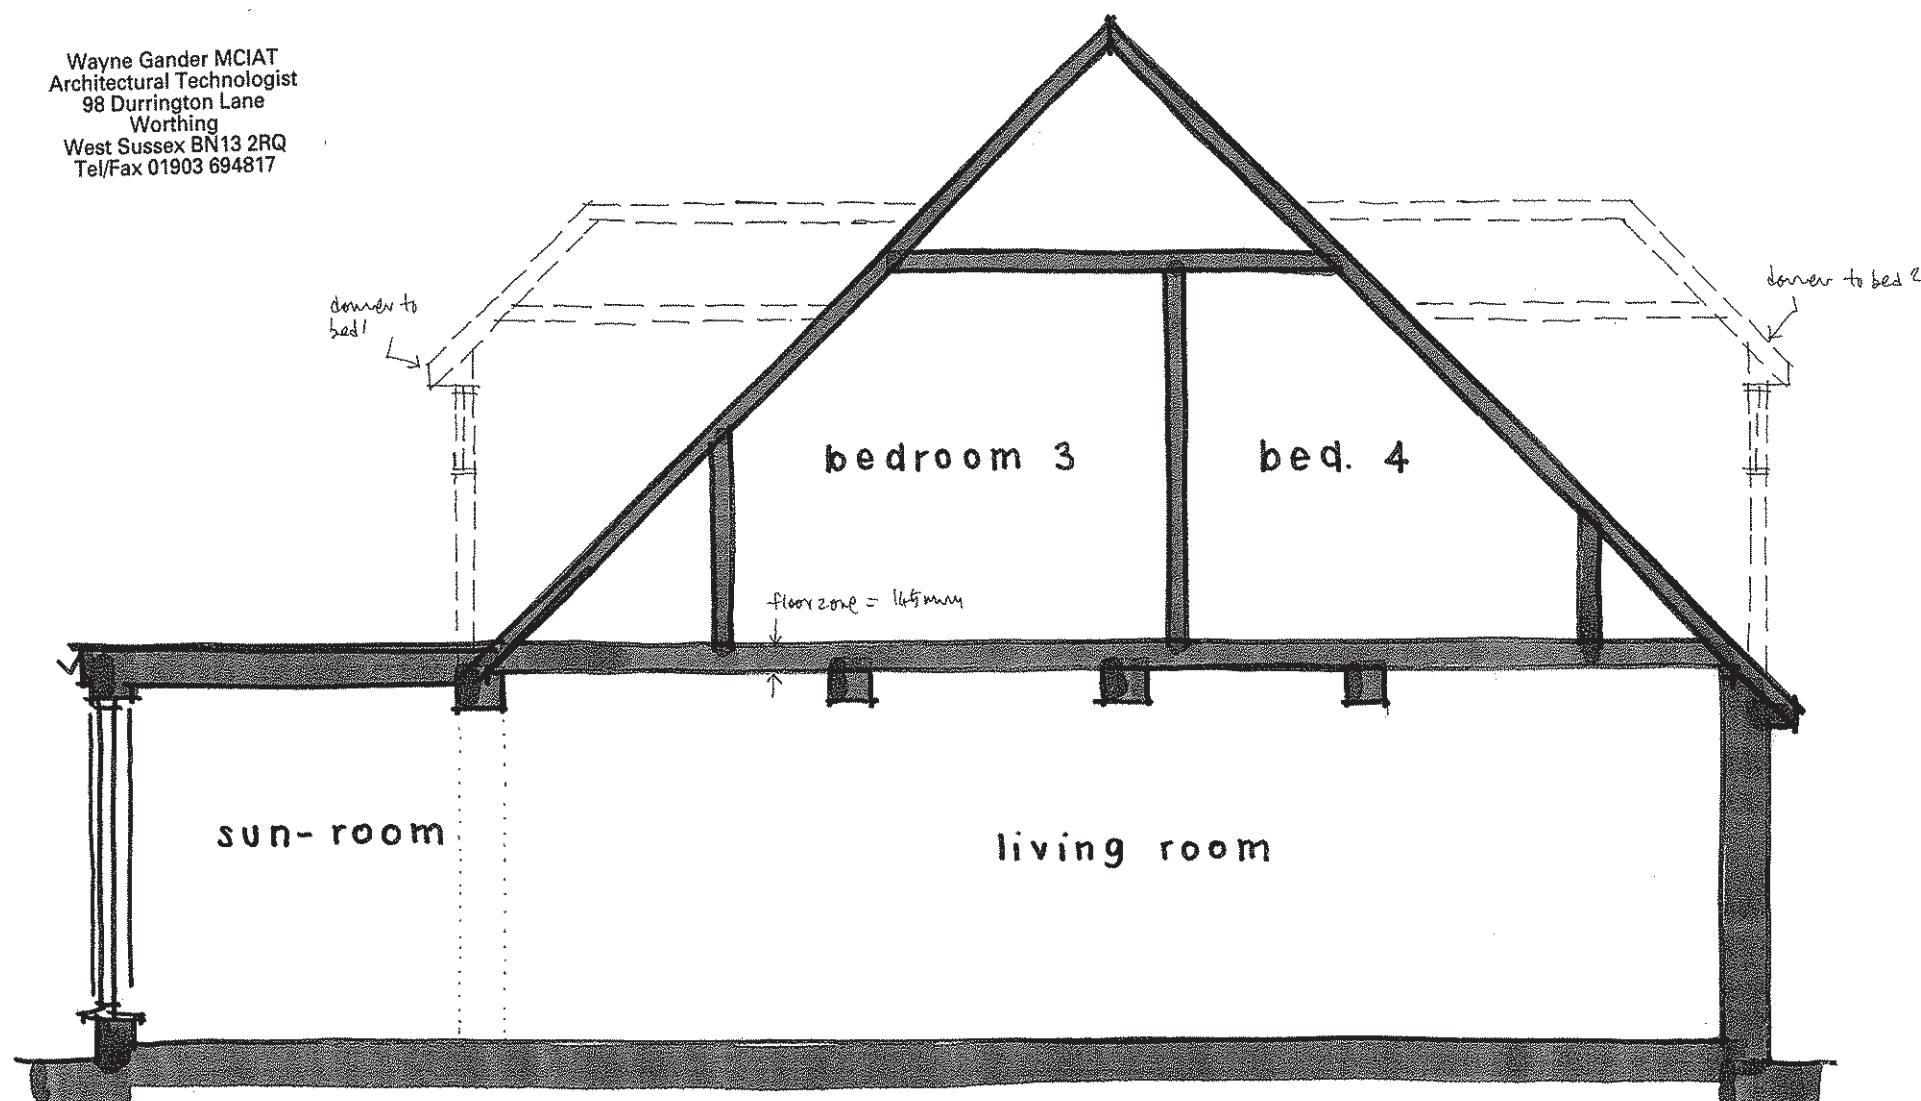

SECTION A-A 1:50

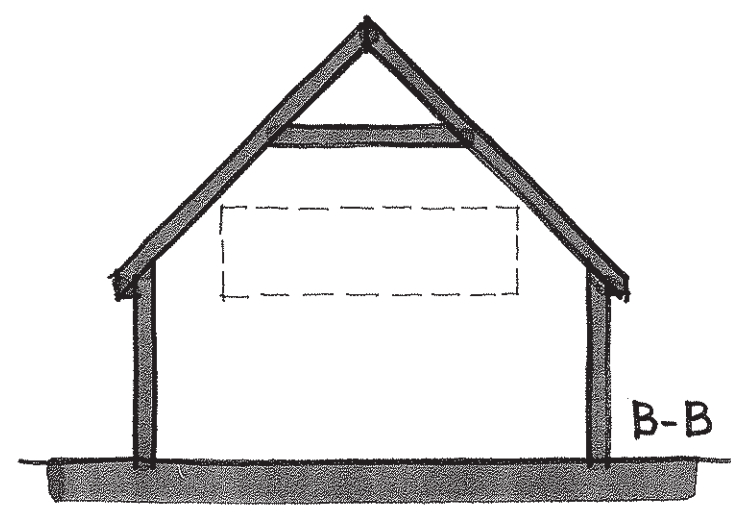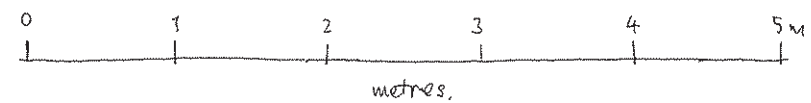

B-B

Revisions A - existing window shown on site elevation 12/8/12