

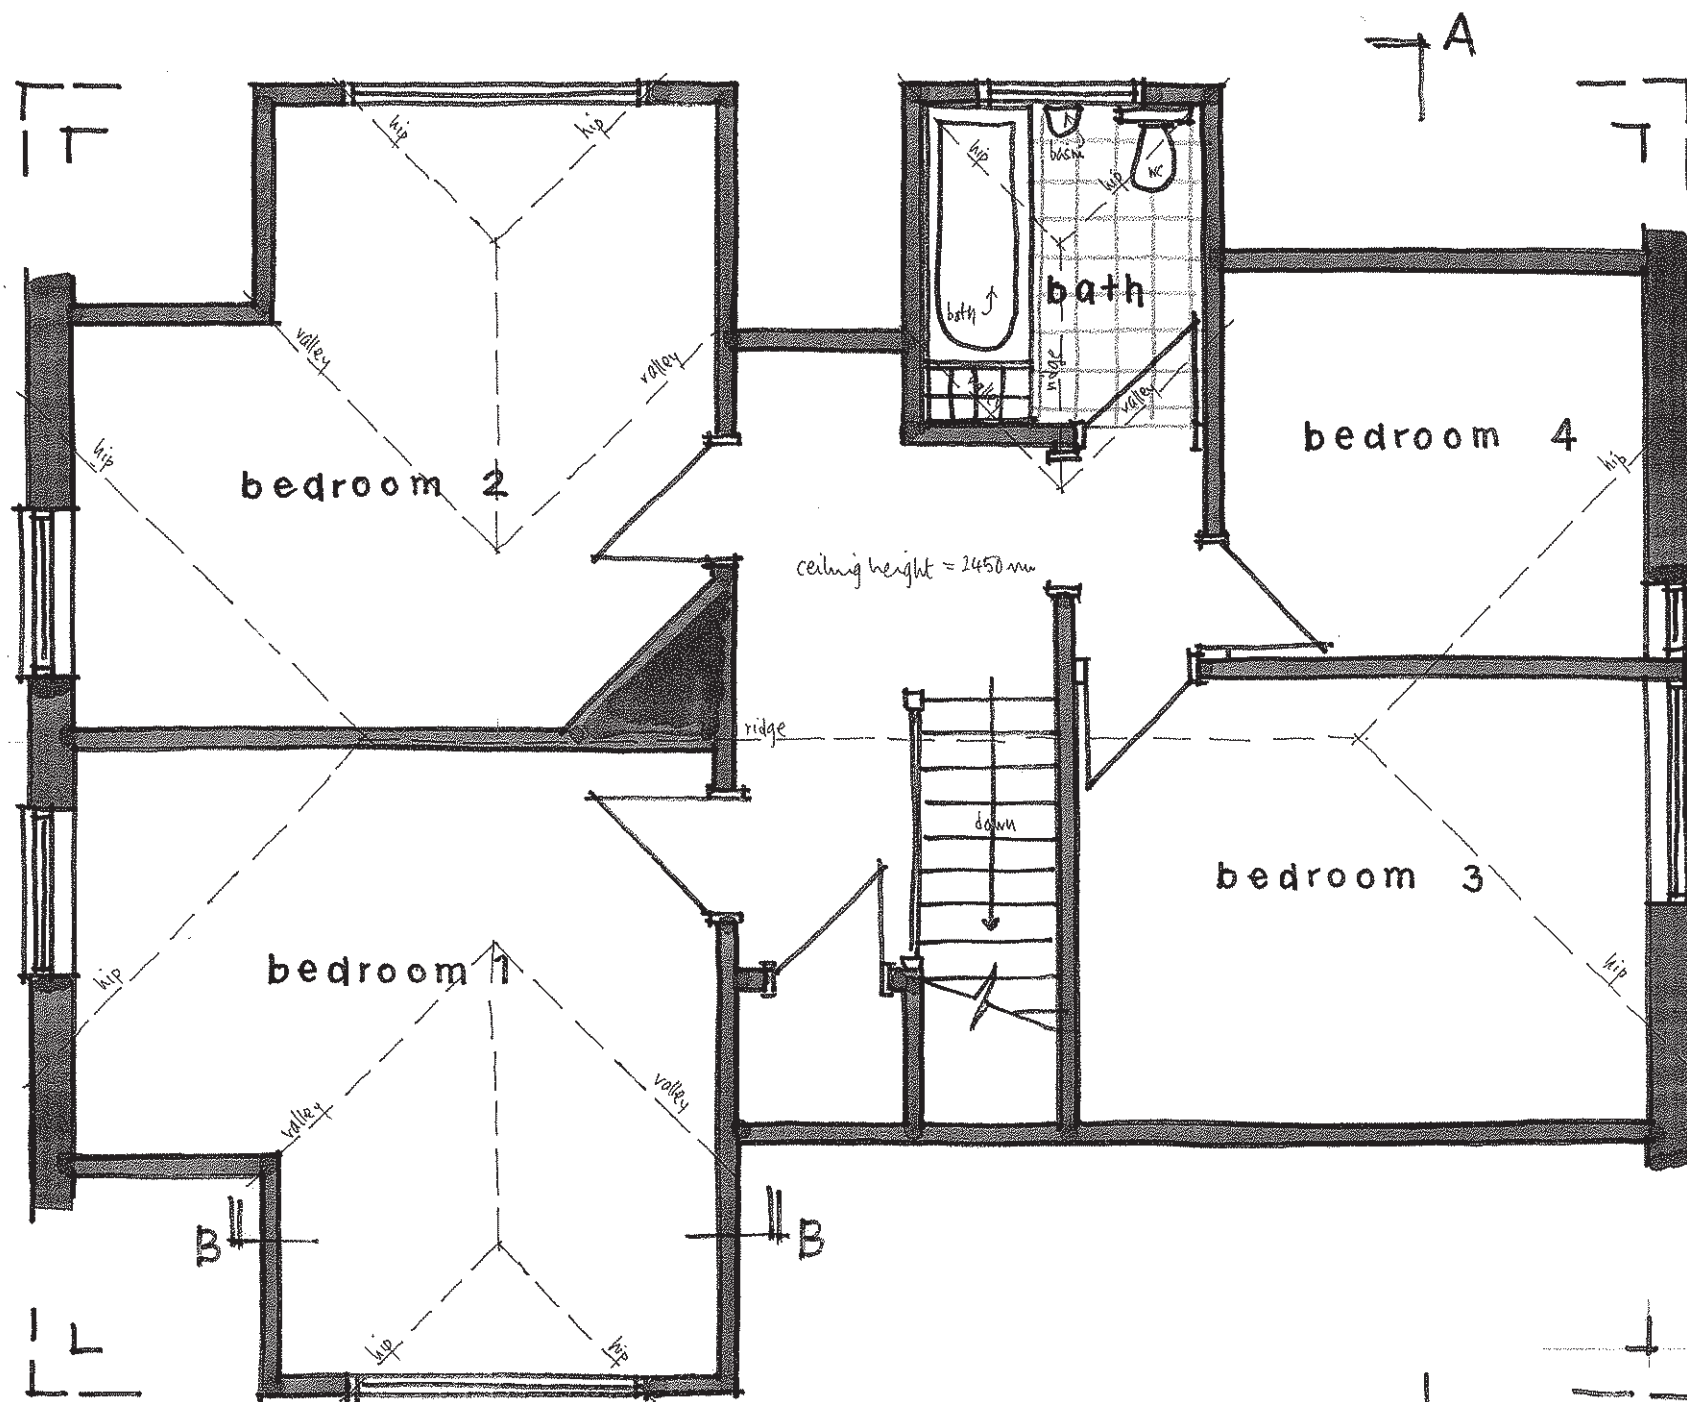


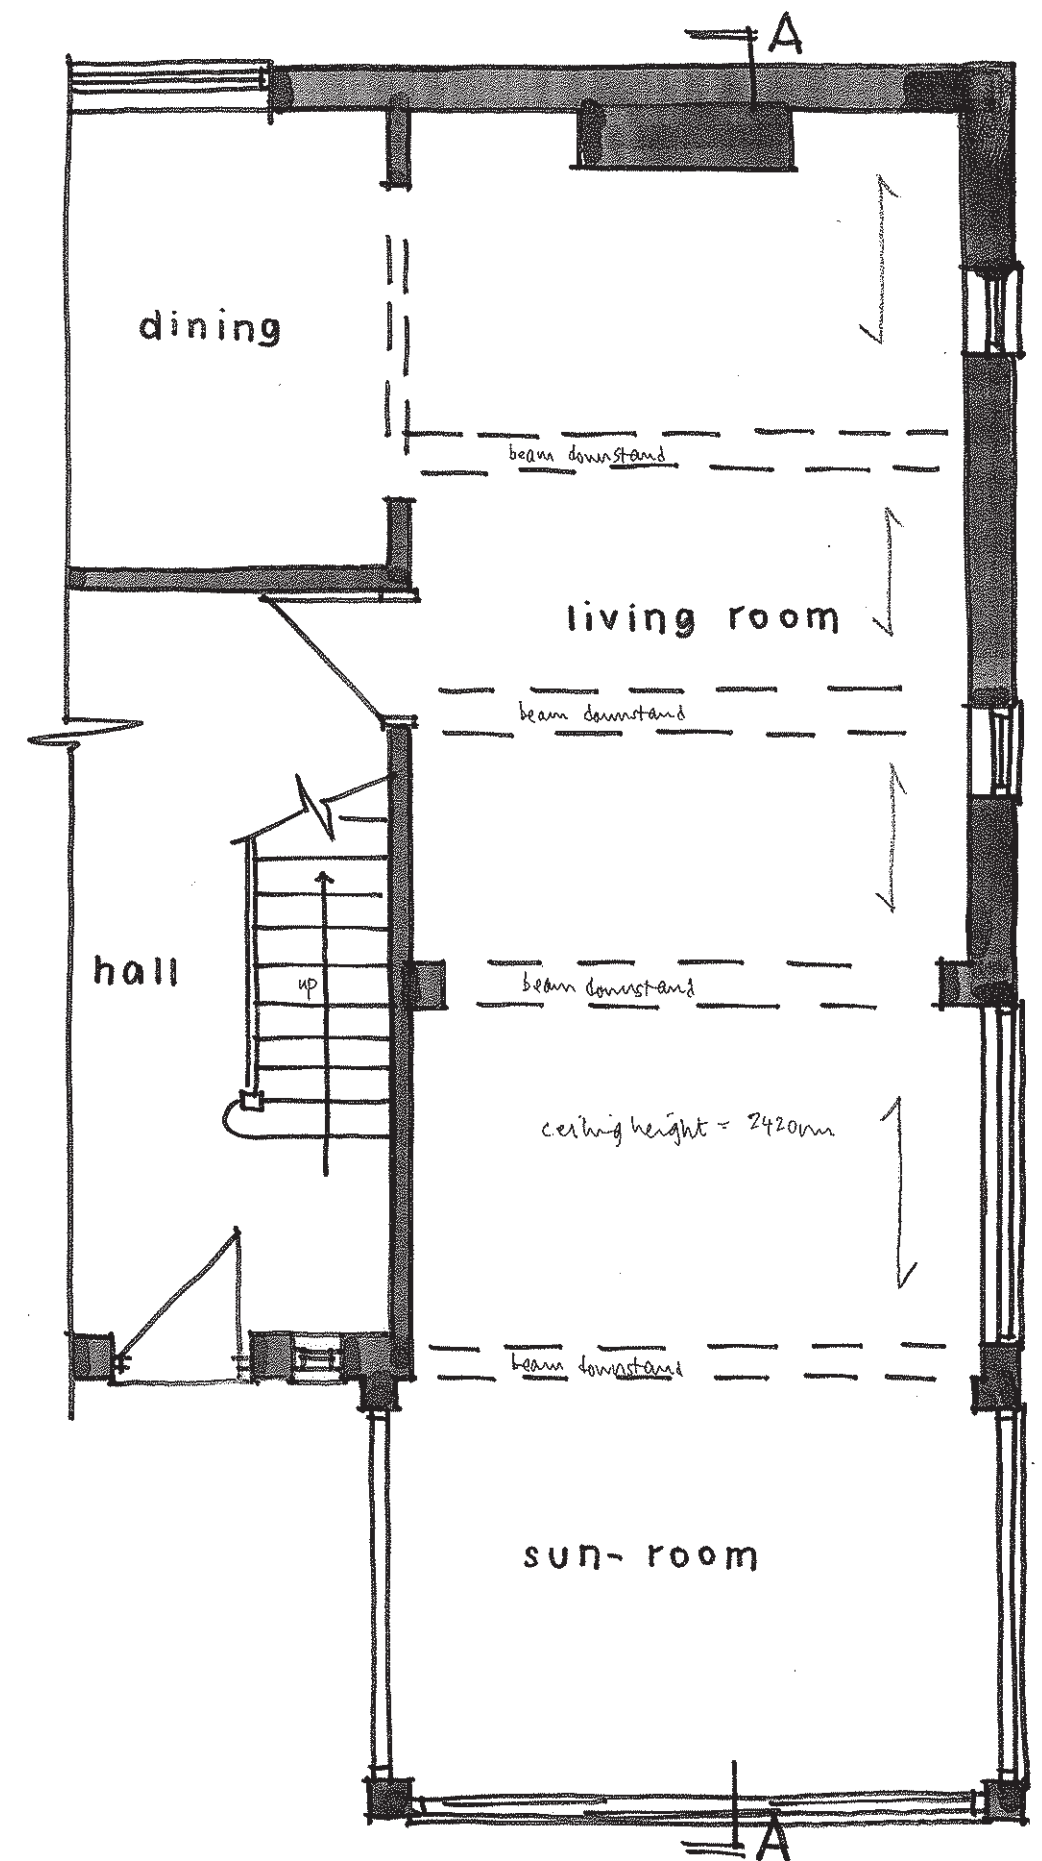

1st FLOOR PLAN 1:50 @ A3

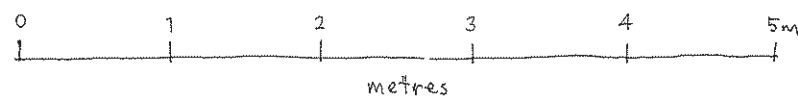

GROUND FLOOR PLAN 1:50