
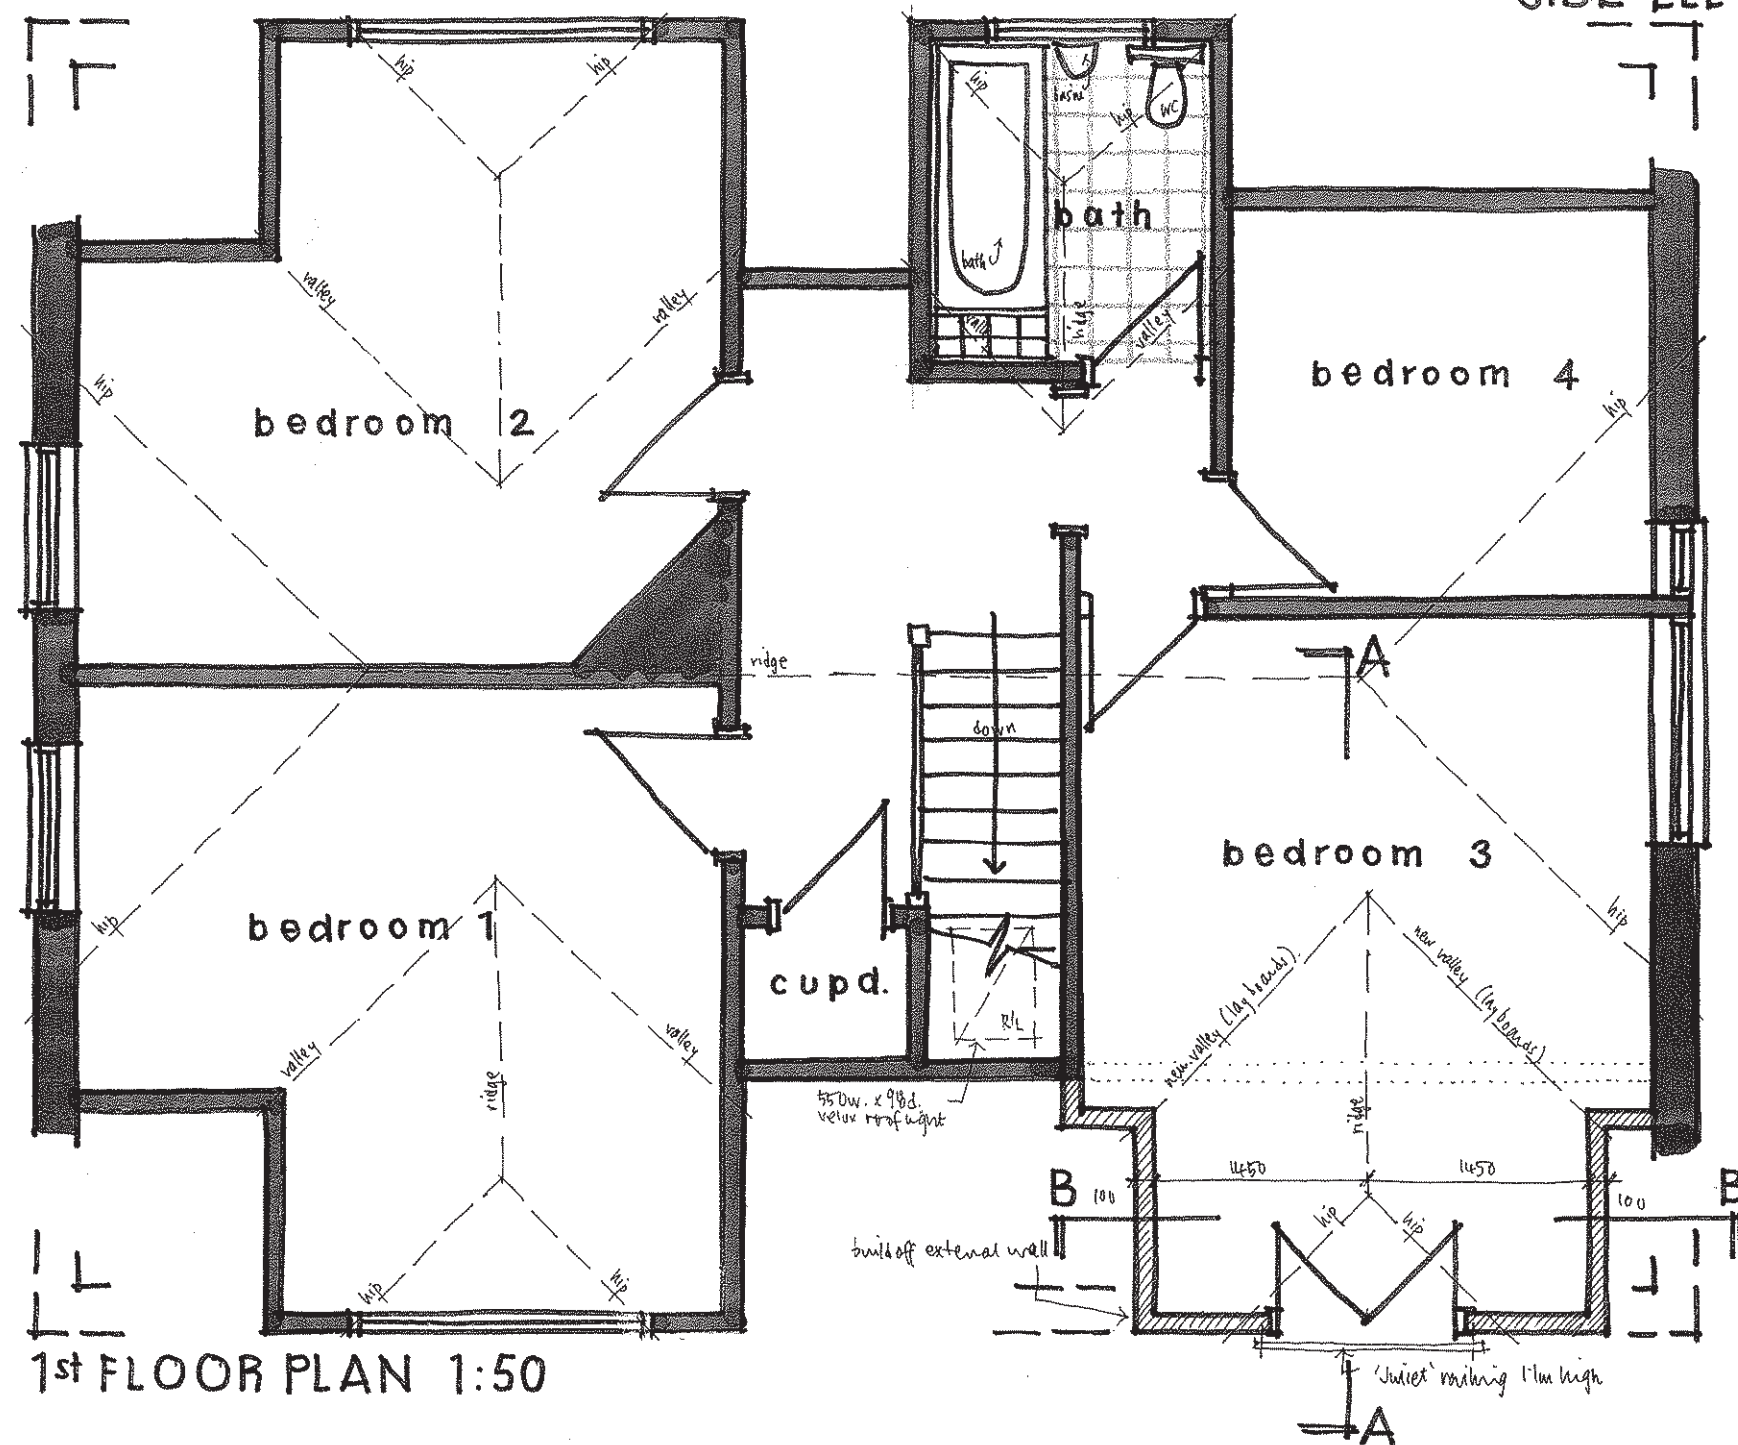
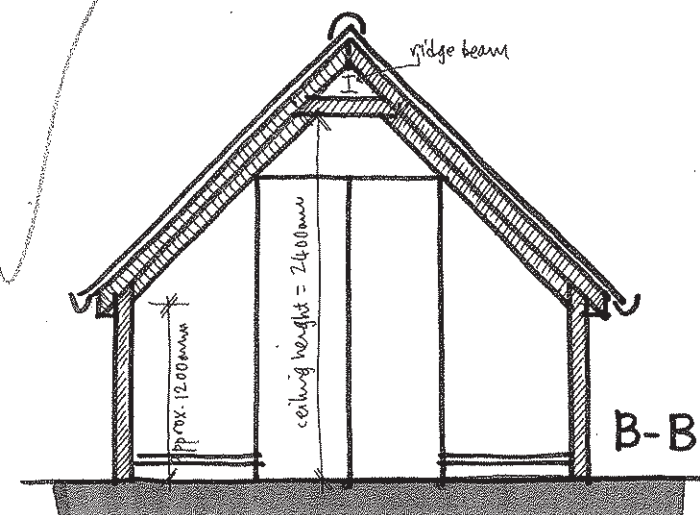



PROPOSED ELEVATIONS 1:100 @ A3

Wayne Gander MCIAT
Architectural Technologist
98 Durrington Lane
Worthing
West Sussex BN13 2RQ
Tel/Fax 01903 694817

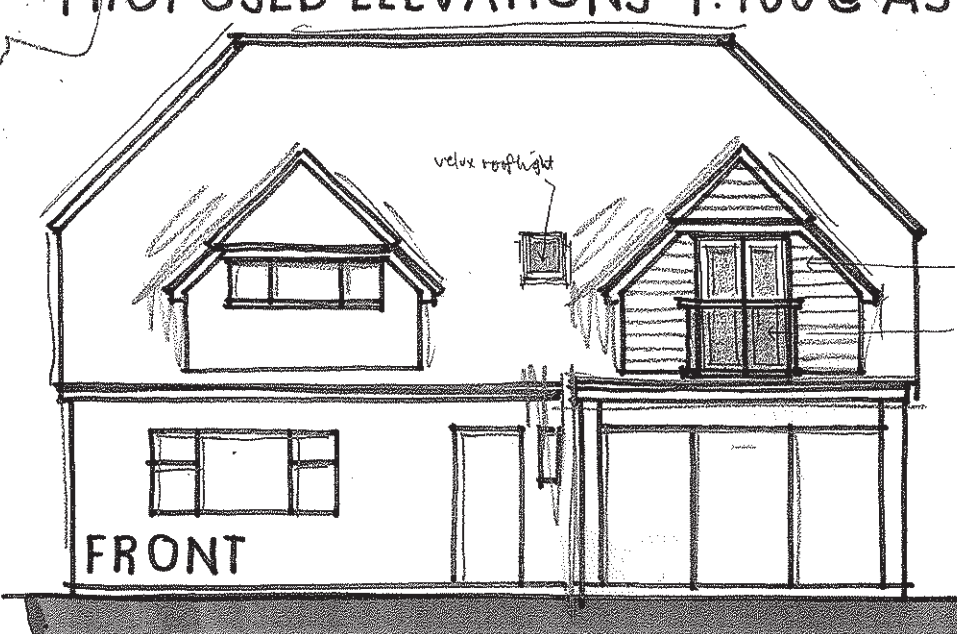

Notes

1. all new work shown hatched ~~||||~~
2. all dimensions are in millimetres and are approx. (1cm = 0.5m).

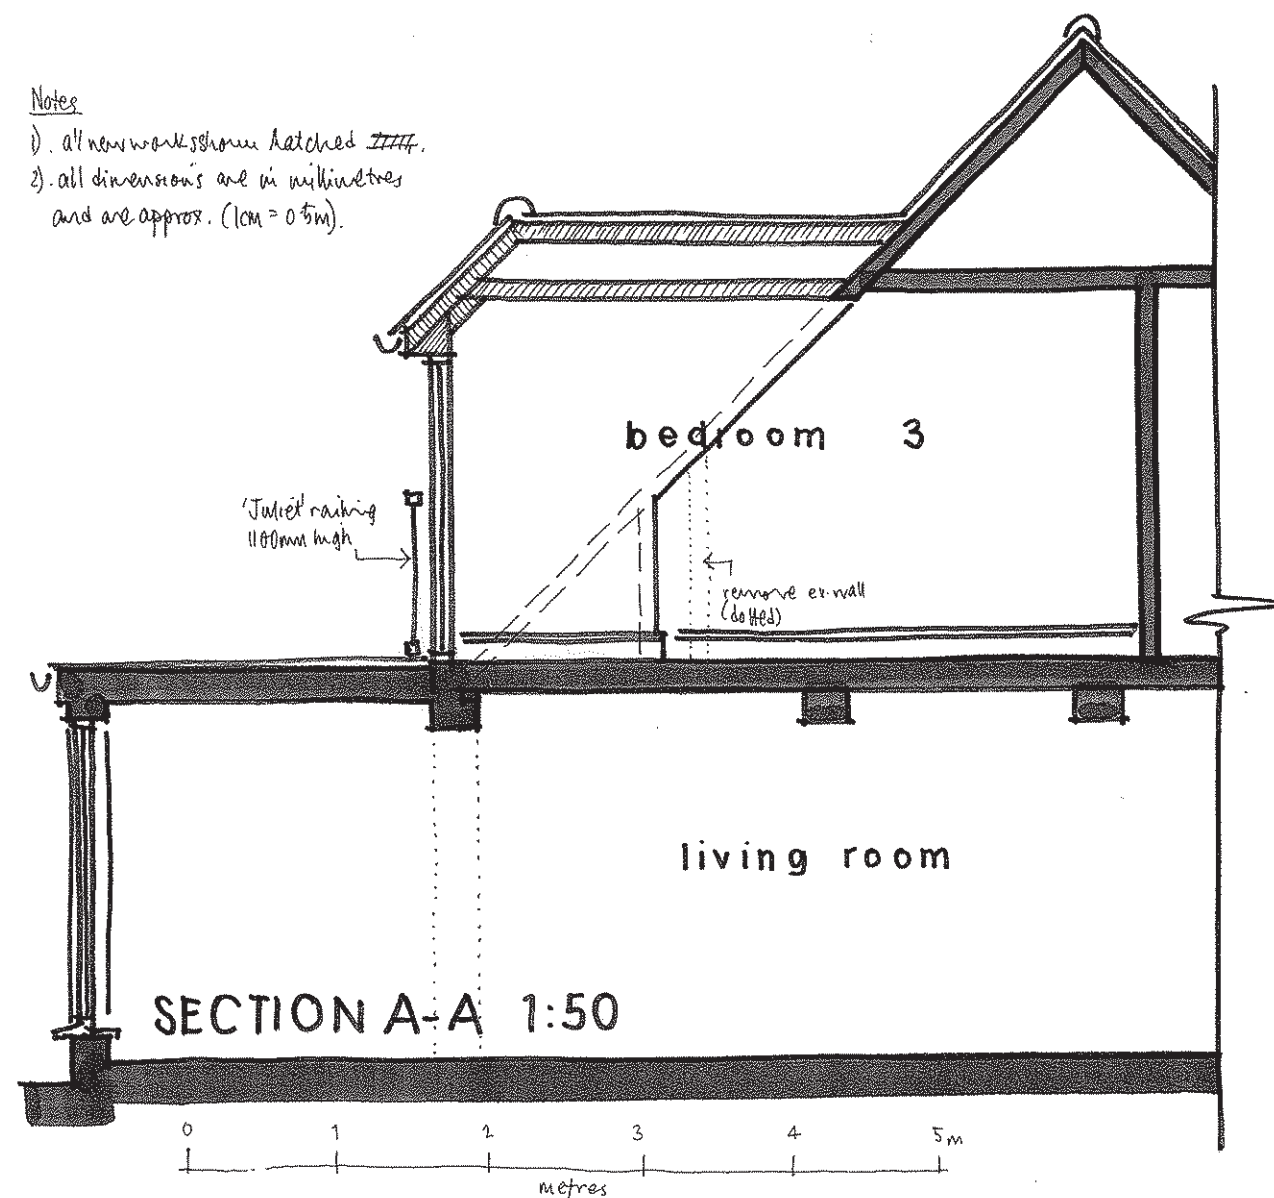

19 OLD POINT, MIDDLETON-ON-SEA
Proposals 03

June 2012