
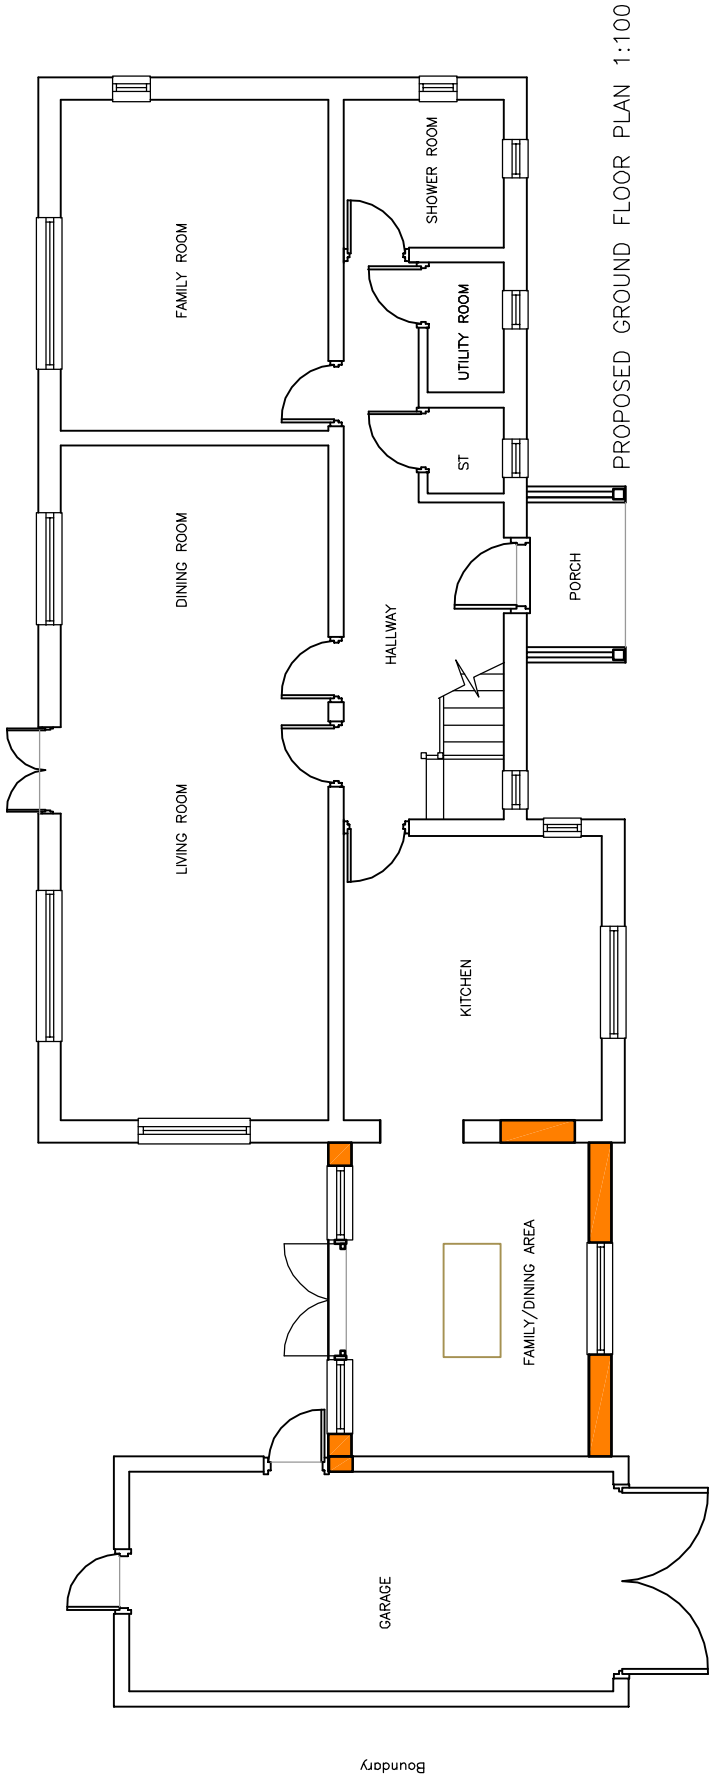


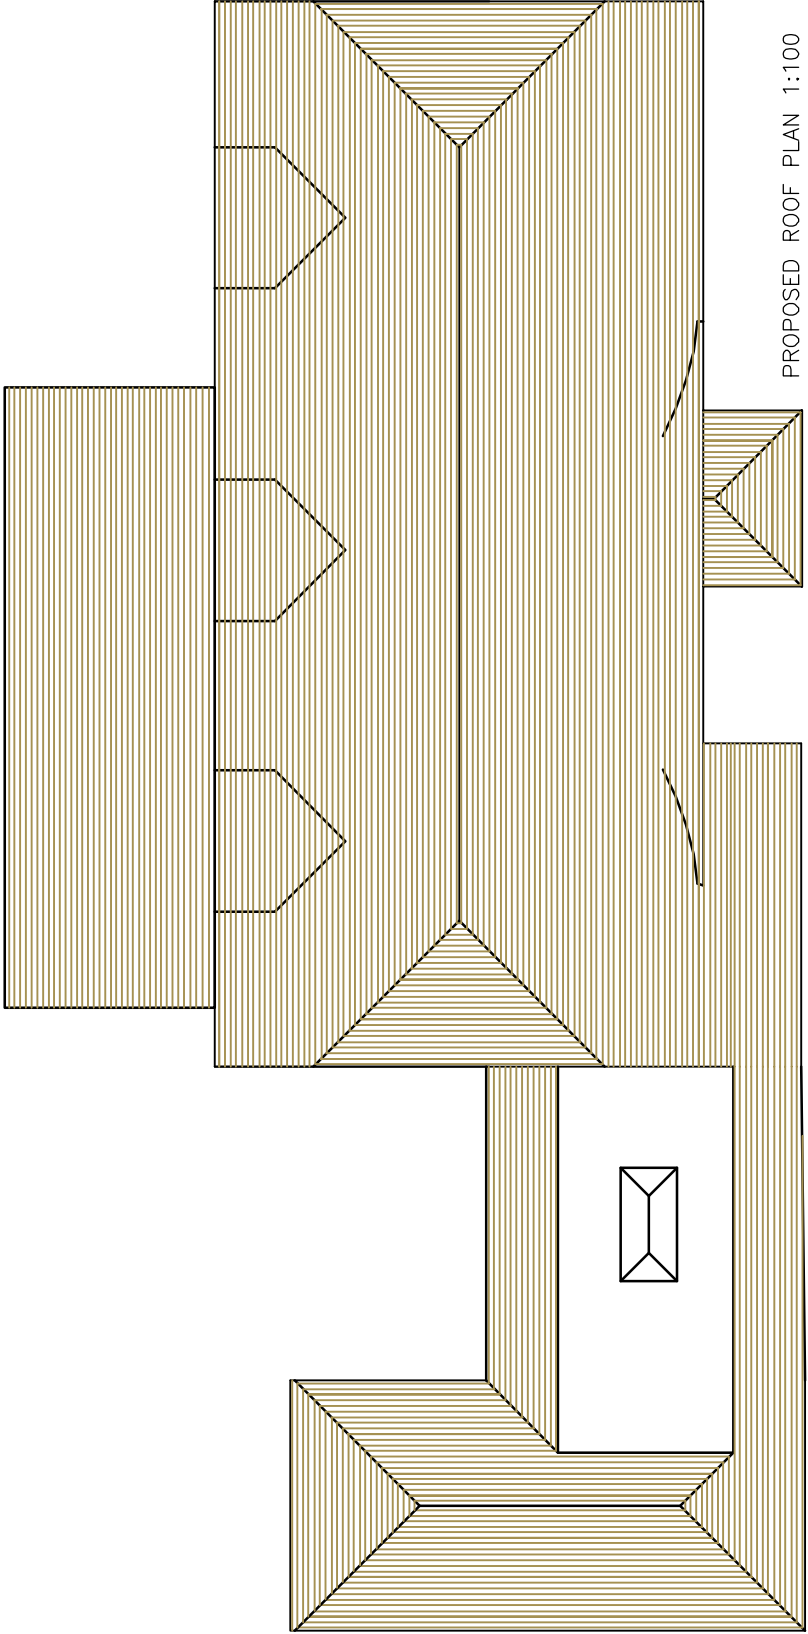

Amdesign

ARCHITECTURE DESIGN DEVELOPMENT
eeza Aldis-Hobbs ARB RIBA SPAB
/ob: 07756 329400
-mail: leeza@amdesignltd.co.uk

PROJECT
MAYTREE COTTAGE
18 MERRY END
MIDDLETON
PO22 6DP
PROJECT STAGE
PI ANNING

DRAWING
PROPOSED PLANS
DRAWING No
260/04
SCALE 1:100
DATE ADD 2018
REVISION
DRAWN
CHECKED
LA

LETTER REVISION DATE
This scheme is subject to town planning and all other necessary consents. All dimensions and levels to be checked on site. This drawing is to be read in conjunction with other relevant drawings and documents. Report all discrepancies to the Architect before work commences.

