This drawing is the copyright of the Architects and may not be reproduced in any way without written authority from Paul Reed Architect. This drawing and any part of the design may not be used for any purpose unless permission is given in writing by Paul Reed architect. Do not scale from this drawing use figured dimensions only. It is the contractor's responsibility to check ALL dimensions ON SITE and report any discrepancies to the Architect. This drawing must be read in conjunction with all other relevant consultant's project drawings and documentation. It is the contractor's responsibility to ensure full compliance with Building Regulation Acts. This drawing is for planning permission only and should not be used for any building purposes

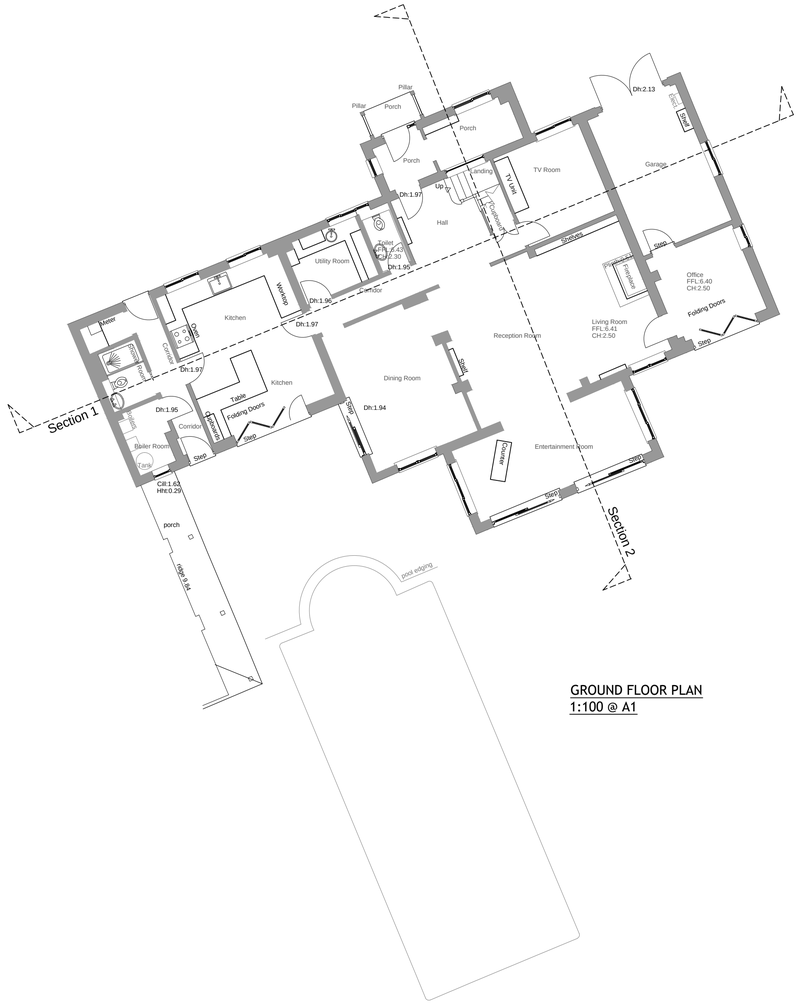

GROUND FLOOR PLAN
1:100 @ A1

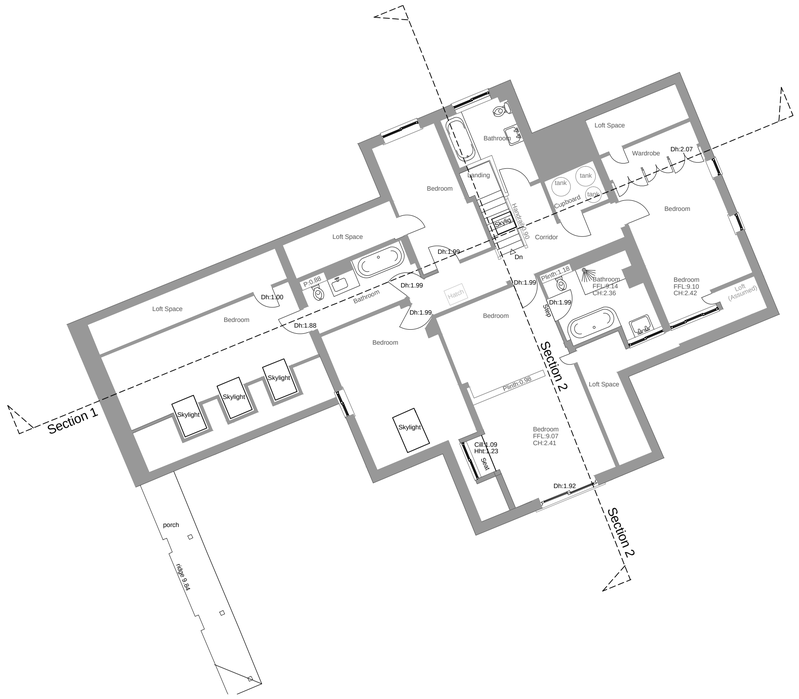

FIRST FLOOR PLAN
1:100 @ A1

N

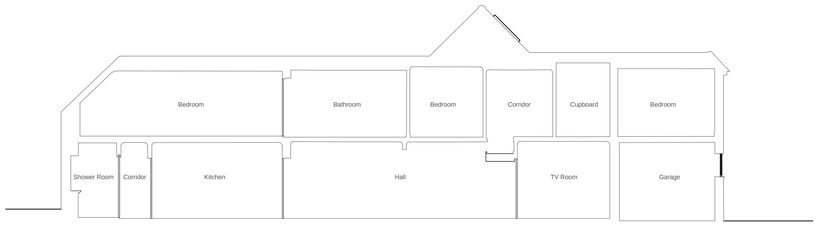

SECTION 1
1:100 @ A1

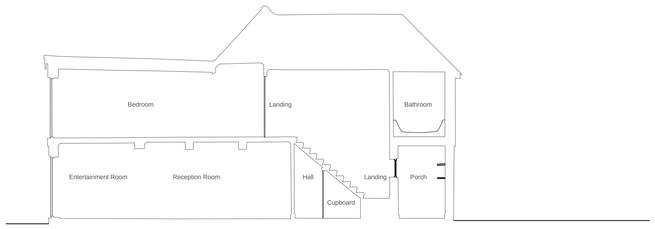

SECTION 2
1:100 @ A1

scale in metres

0 10 20

Paul Reed Architect
Studio Greenhouse, 18 Bond Street,
Brighton, BN1 1RD
tel: 07807 459350
paul@paulreedarchitect.co.uk

Rev	Drawn	Checked	Date
-	PPR	-	18-03-19

Pemba
18 Old Point
Middleton-on-Sea
Bognor Regis
PO22 7RY

Existing Floor Plans and Sections

1:100

Scale: 1:100 @ A1

Job no:	Drawing no:	Rev:
BR 19 01	202	

ARUN DISTRICT COUNCIL M/57/20/PL