From Pool Patio

From South East

From South Beach Side

From South Rear Garden

From South Beach Side

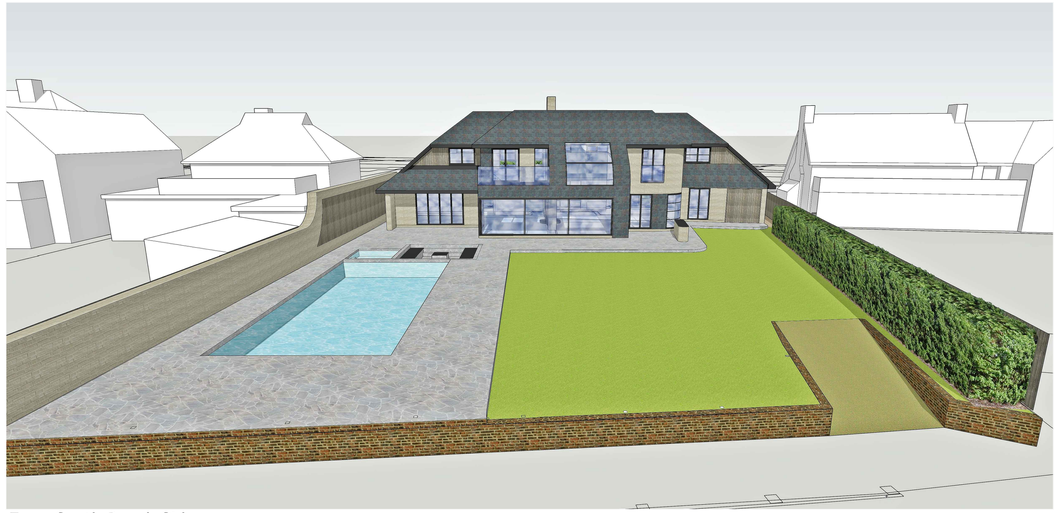

From South Beach Side

This drawing is the copyright of the Architects and may not be used or reproduced in any way without written permission by Paul Reed Architects Ltd. Paul Reed Architect Ltd reserves the right to withdraw permission at any time. Do not scale from this drawing use figured dimensions only. It is the contractor's responsibility to check ALL dimensions ON SITE and report any discrepancies to the Architect. This drawing must be read in conjunction with all other relevant consultant's project drawings and documentation. It is the contractor's responsibility to ensure full compliance with Building Regulation Acts and British Standards.

THIS DRAWING IS FOR PLANNING PERMISSION ONLY AND SHOULD NOT BE USED FOR ANY BUILDING PURPOSES.

ANY STRUCTURAL ELEMENTS ARE TO THE SPECIFICATION OF THE STRUCTURAL ENGINEER ONLY AND OVERIDE ANY NOTES CONCERNING STRUCTURAL ELEMENTS ON THE ARCHITECTS DRAWINGS.

Paul Reed Architects ltd
Studio Greenhouse, 18 Bond Street,
Brighton, BN1 1RD
tel: 07807 459350
paul@paulreedarchitect.co.uk

Rev	Drawn	Checked	Date
-	ppr	ppr	16-07-20

Pemba
18 Old Point
Middleton-on-Sea
Bognor Regis
PO22 7RY

Proposed New Dwelling

3D IMAGES

Scale: NTS @ A1

Job no:	Drawing no:	Rev:
BE 20 01	403	