

Villa Plage No. 6-25 | Villa Plage No. 3-15 | Deepdene Close No. 5 & 6

APPLICATION SITE

SECTION A-A

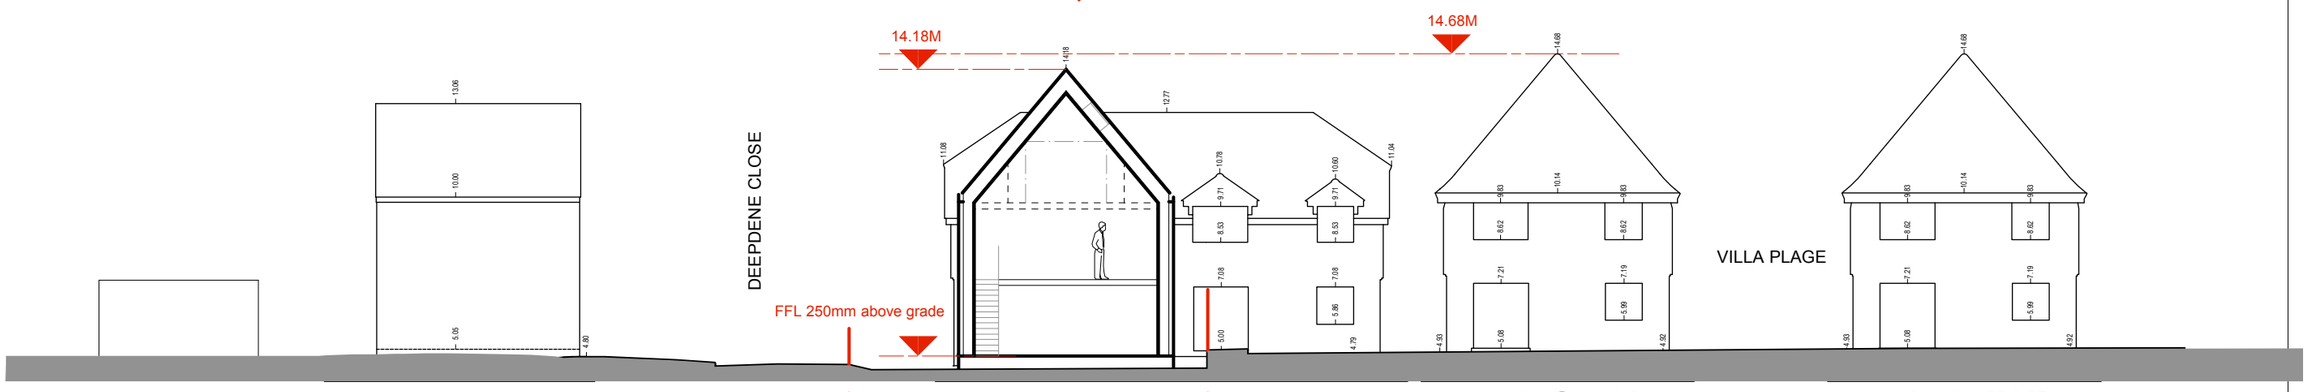

Deepdene Close No. 7 & 8 | Villa Plage No. 28-31 | Villa Plage No. 1 & 2 | Villa Plage No. 26 & 27

APPLICATION SITE

SECTION B-B

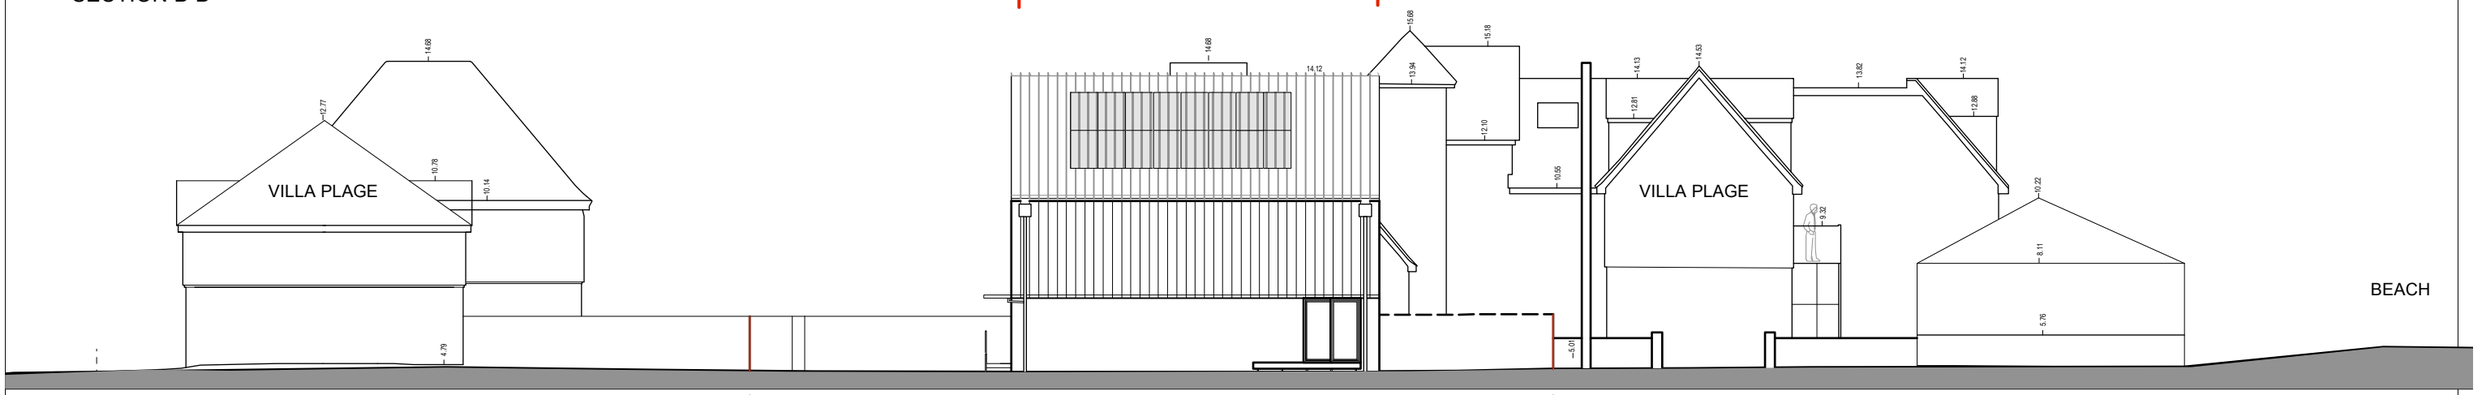

Villa Plage 28-31 (Villa Plage 1 & 2 beyond) | Villa Plage No. 3-15 | Deepdene Close No. 2

APPLICATION SITE

SECTION C-C

Refer to Block Plan for Key to Sections

north

0 5 10 M

To be read in conjunction with all relevant information

project	Deepdene Close, Middleton-on-Sea, West Sussex
for	Graeme McMurchie
title	PROPOSED SITE SECTIONS
status	FOR APPROVAL

scale	size	drawing number	rev.
1: 200	A3	512-1-003	01

ruth butler architects

Courtyard Studio, Seven Convent Lane,
Emsworth, Hampshire PO10 7JJ

tel 07584428403

e-mail ruth@ruthbutlerarchitects.com

web butler-butlerarchitects.com