DAYLIGHT

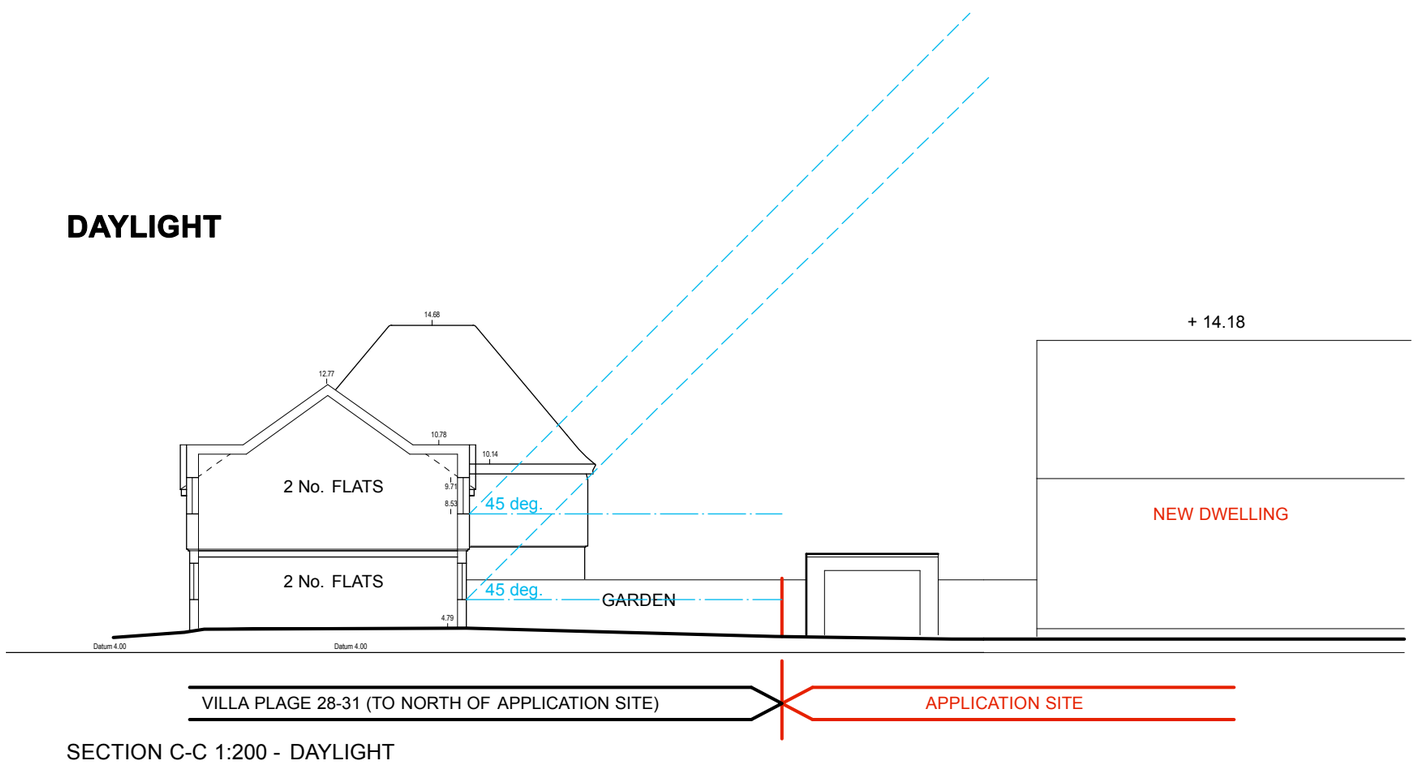

SECTION C-C 1:200 - DAYLIGHT

DAYLIGHT

1) Proposed dwelling does not impact on daylight of neighbours to north (using 45 degree Rights of Light)

north

0 5 10M

To be read in conjunction with all relevant information

project	1 Deepdene Close, Middleton-on-Sea, West Sussex
for	Graeme McMurchie
title	DAYLIGHT ANALYSIS FOR 28-31 VILLA PLAGE
status	FOR INFORMATION

scale	size	drawing number	rev.
1:200	A3	512-1-011	01

ruth butler architects

Courtyard Studio, Seven Convent Lane,
Emsworth, Hampshire PO10 7JJ

tel 07584428403

e-mail ruth@ruthbutlerarchitects.com

web butler-butlerarchitects.com