


NOTES :

ALL ELEVATIONS ARE RELATIVE TO O.S. DATUM FROM GPS SURVEY AND ORIENTED TO OS NATIONAL GRID. WHILE ALL POSSIBLE EFFORT HAS BEEN MADE TO BENEFIT SERVICES, THE SURVEYOR DOES NOT WARRANT THE ACCURACY OF THE TIME OF SURVEY. TO DETAIL CORRECTIONS OR DISCOUNTS AT THE TIME OF SURVEY.


ALL ELEVATIONS AND DIMENSIONS SHOULD BE CHECKED ON SITE PRIOR TO THE COMMENCEMENT OF WORKS. TREES SHOWN IDENTIFIED TO BEST OF SURVEYORS ABILITY. SEEK CONFIRMATION FROM RESIDENTS OF ANY OBSTRUCTIONS.

ROOFLINE DETAIL IS INDICATIVE ONLY.



GPS, LEVELS AND GRID ARE OBTAINED USING INDUSTRY STANDARD EQUIPMENT AND SOFTWARE. THE SURVEYOR DOES NOT WARRANT THE ACCURACY OF THE GPS DATA. ALL GPS DETAILS ARE THEREFORE RELATIVE TO THE TIME AND DATE OF SURVEY.

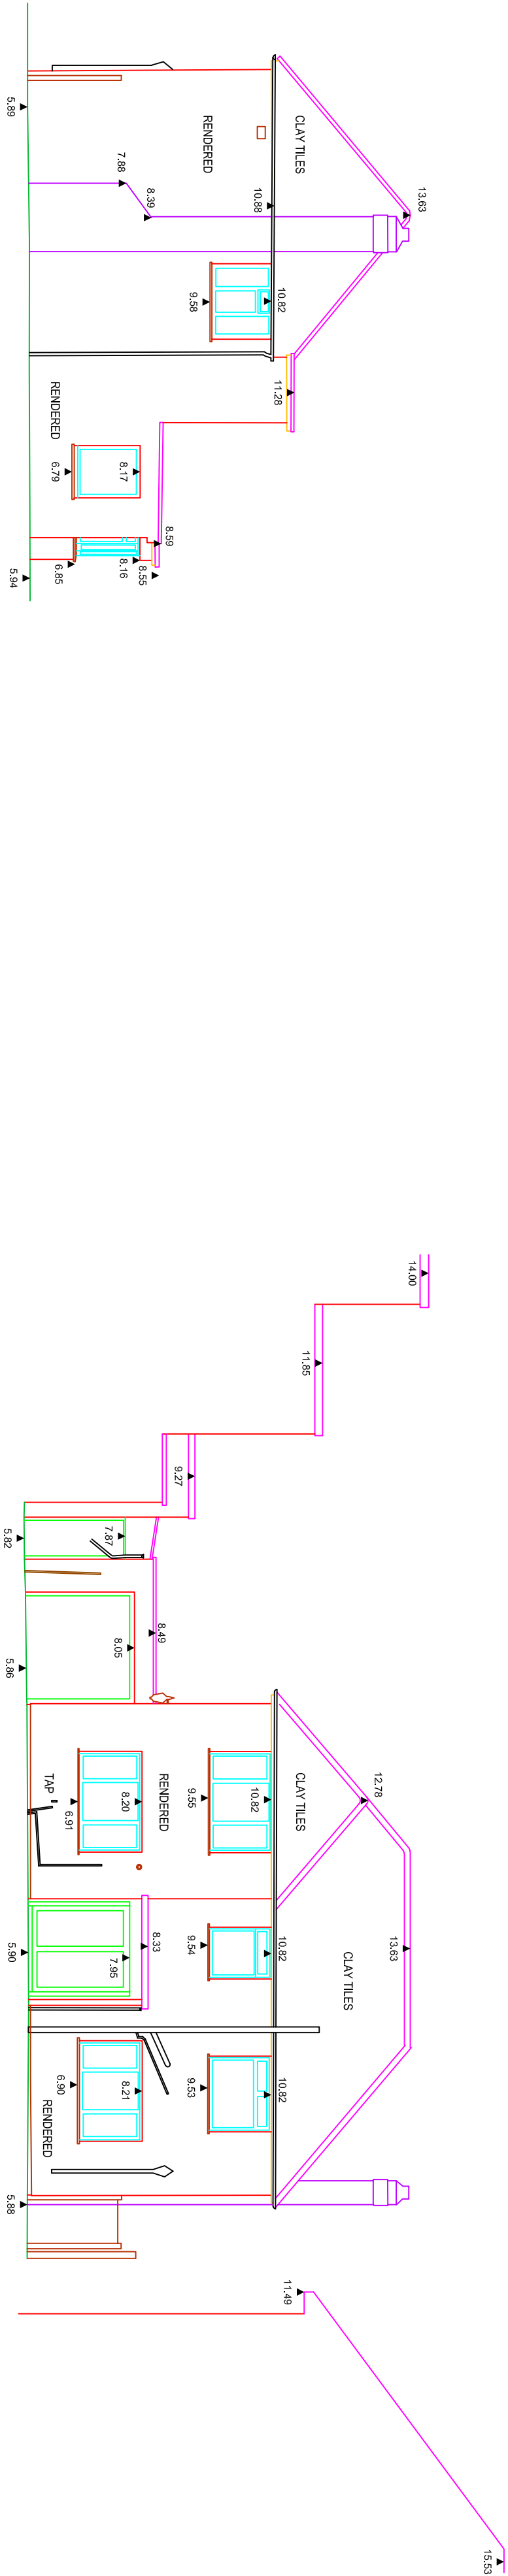

200m DATUM

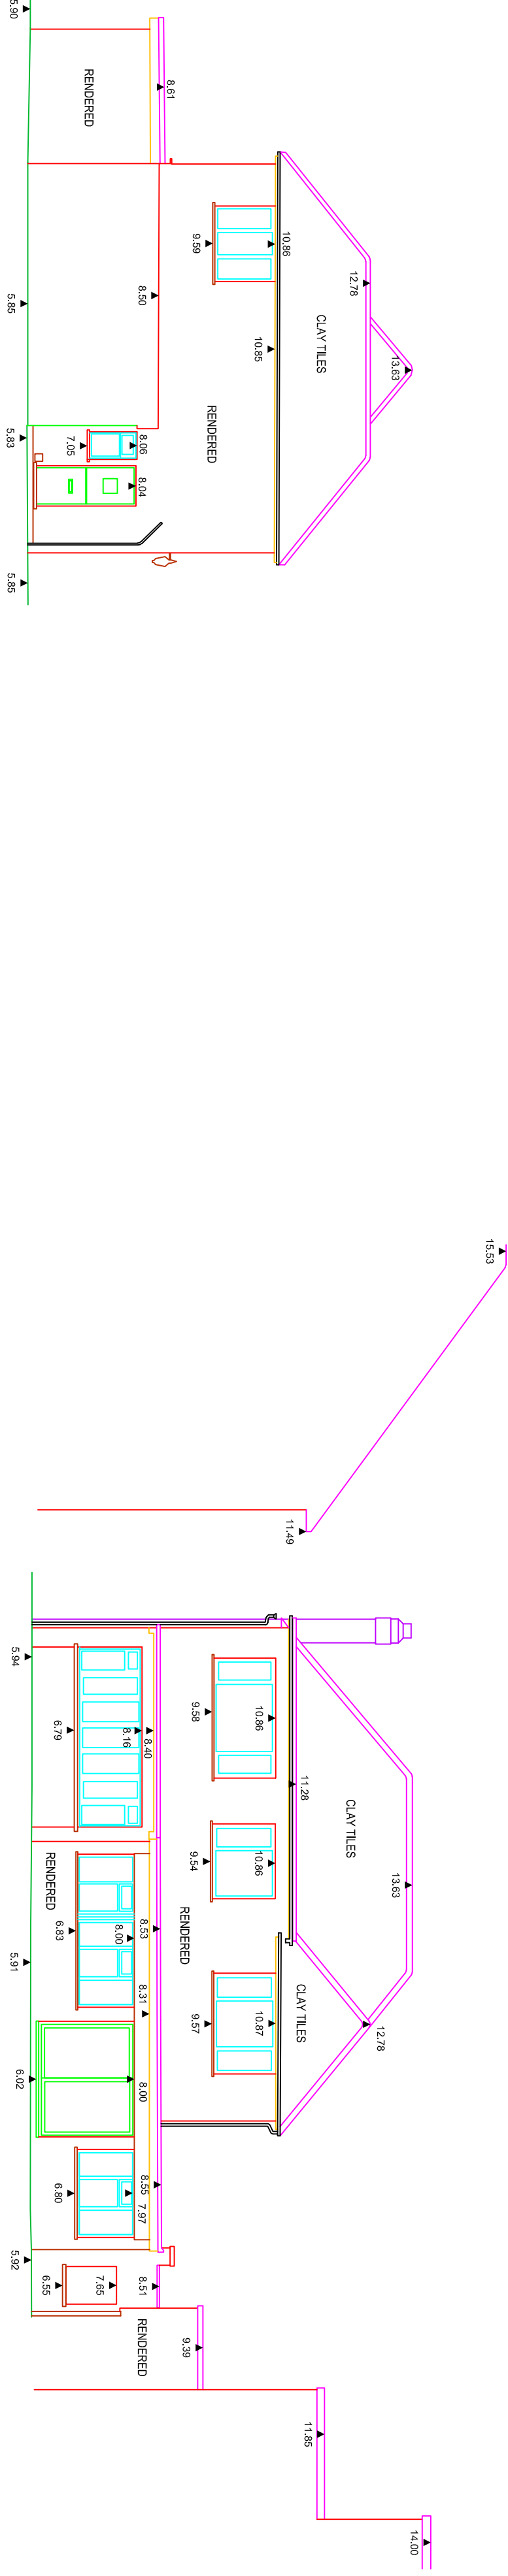

200m DATUM

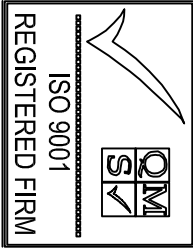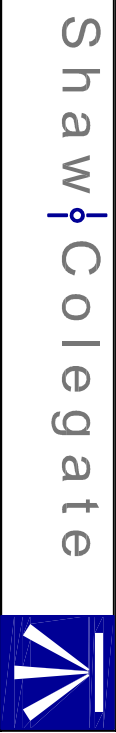

WOODLANDS, HONEYCRITCH LANE, PROXFIELD, HANTS, GU22 1BD
Tel : (01730) 827975 Email : mail@shawcolegate.com
Web : www.shawcolegate.com

52 SOUTHOEAN DRIVE, MIDDLETON ON SEA
ELEVATIONS

Job No. : 03220_ELEVS
Original Scale : 1:100
Sheet Size : A1

Surveyed By : MC DATE : MAY 20
Drawn By : MC DATE : MAY 20

MR M MUSCATT