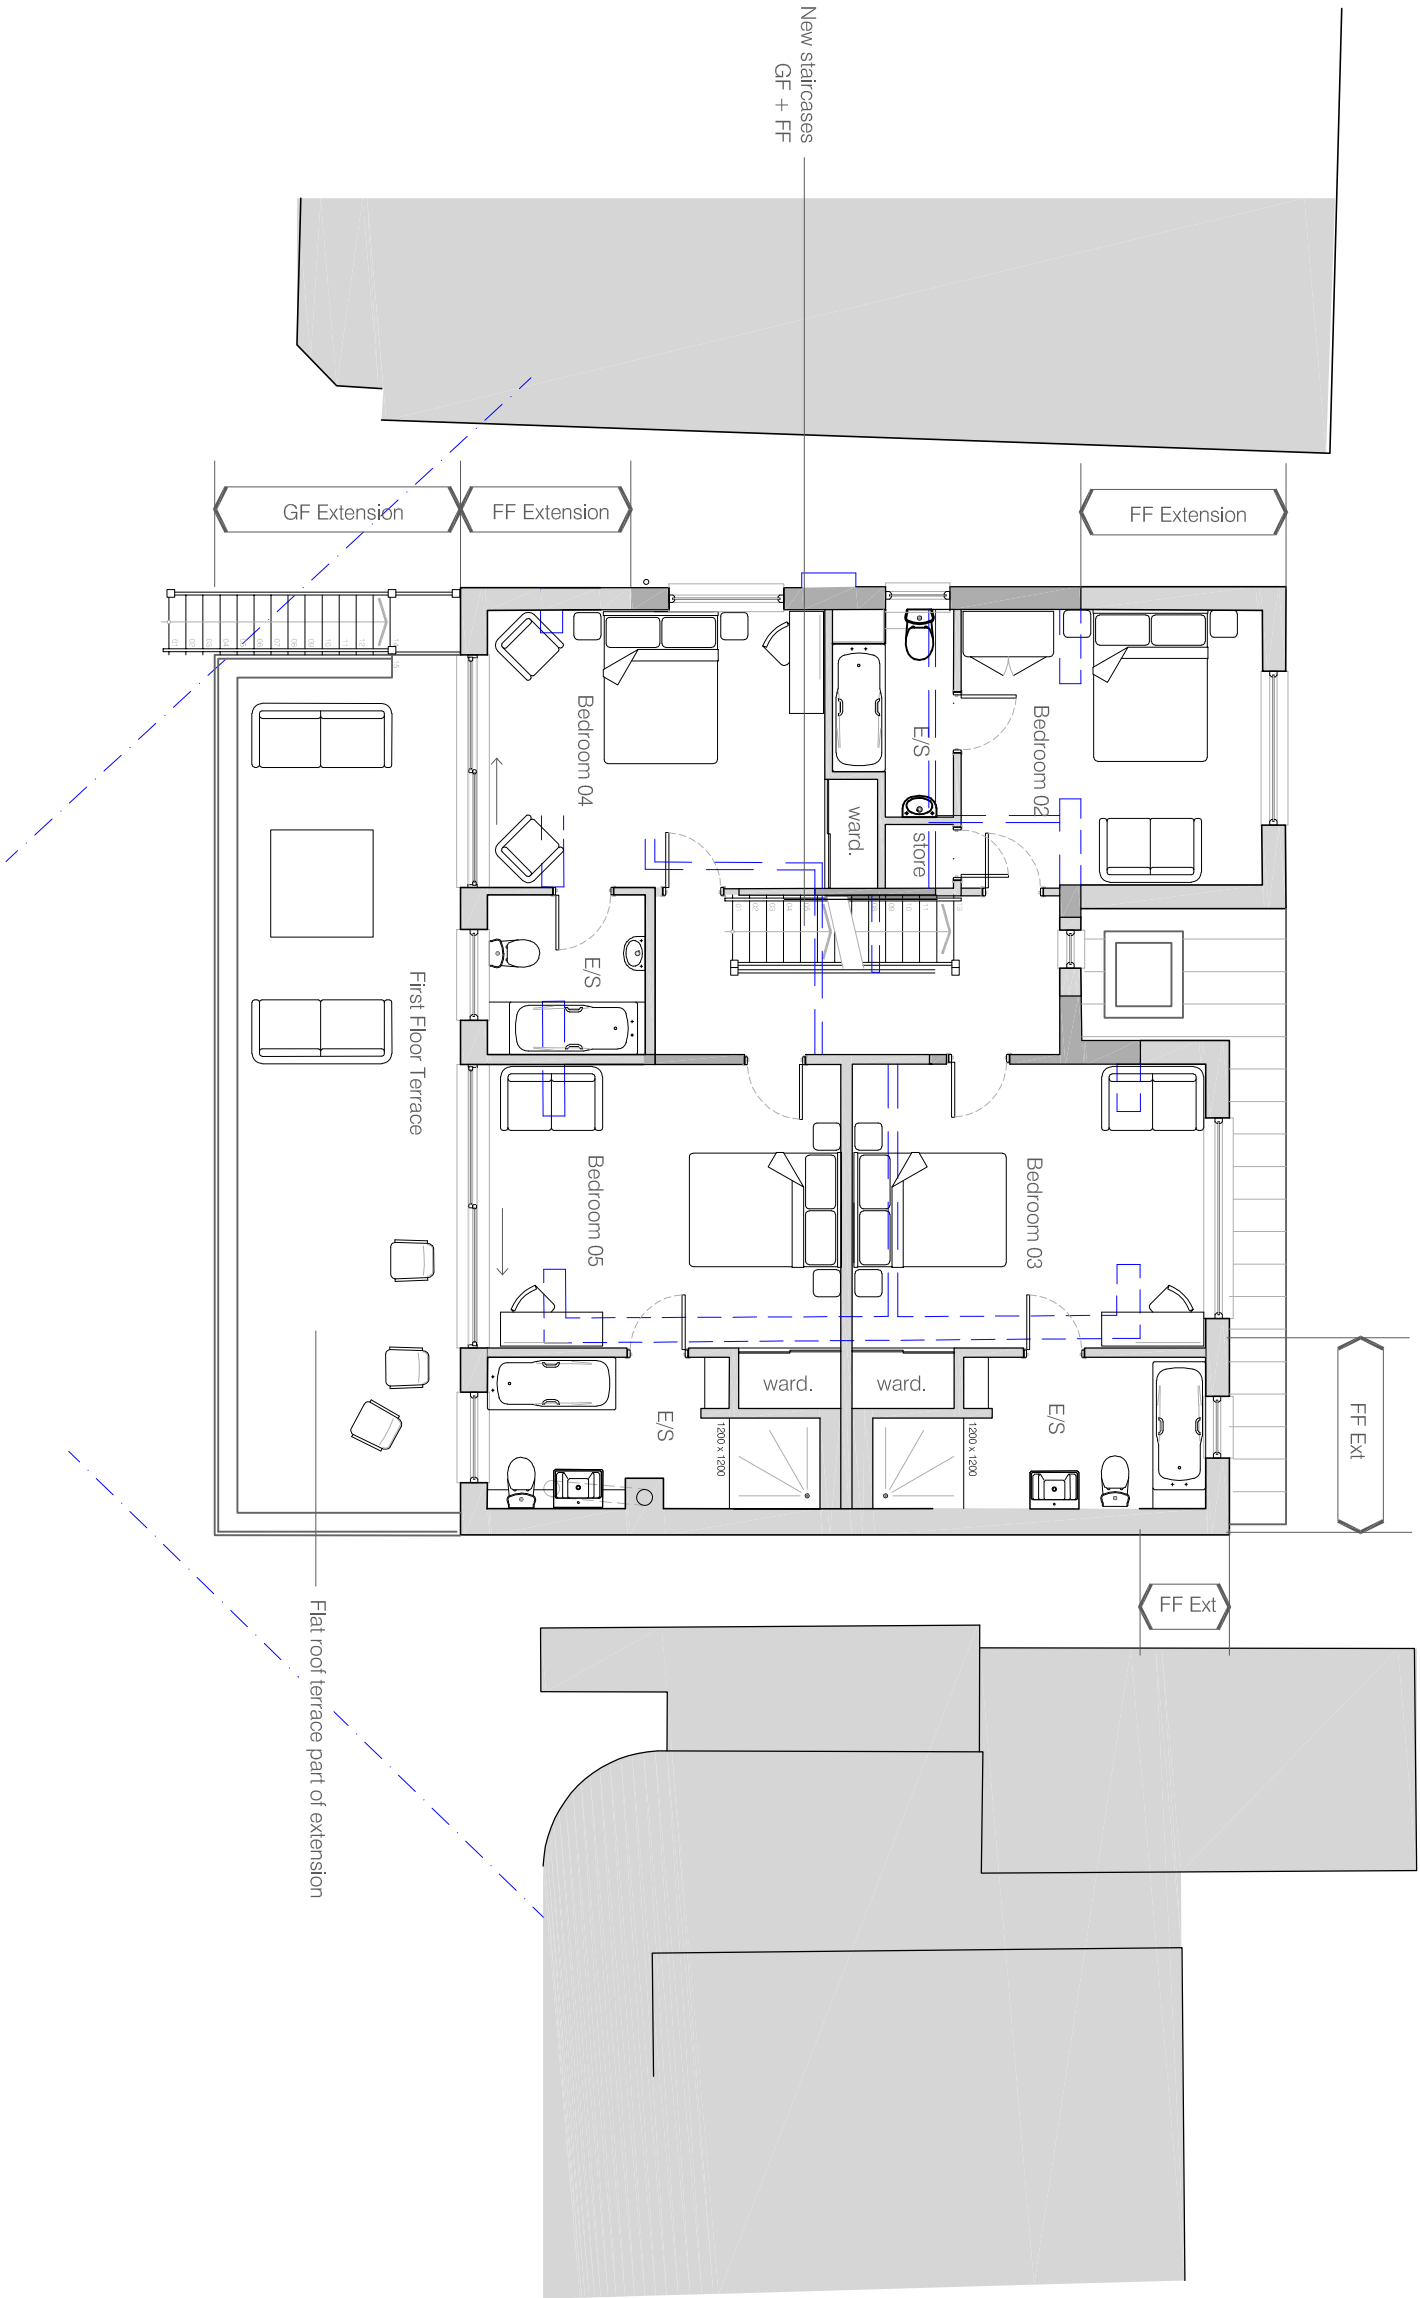


THIS IS A
COLOURED DRAWING
If this box does not appear Red, the drawing
may not be represented properly

1:100 0m 2 4 6

This drawing is copyright of more than architecture ltd ©

CLIENT	Mark & Mellissa Muscat	DATE	June 2020	NOTES	This drawing is copyright and shall not be reproduced nor used for any other purpose without the written permission of the architects. This drawing must be read in conjunction with all other related drawings and documentation. Permission is granted to scale from this drawing for the purposes of Local Authority Planning Approval only. Please verify that the information is correctly printed to scale by checking the control bar.
PROJECT	56 Southdean Drive	DWG NO.	205 / 3.102		
DRAWING TITLE	Proposed First Floor	SCALE	1:100 @ A3		
		REVISION	01	DATE	03.08.20

randell design group
architecture | interior design | project management

RIBA 
Chartered Practice
more studio halls orchard barn
apudram PO20 7FD
+44 (0) 1243 214 204
mail@randelldesigngroup.com
www.randelldesigngroup.com