


THIS DRAWING IS FOR:

PLANNING
PURPOSES ONLY

Not to Be Used for Construction

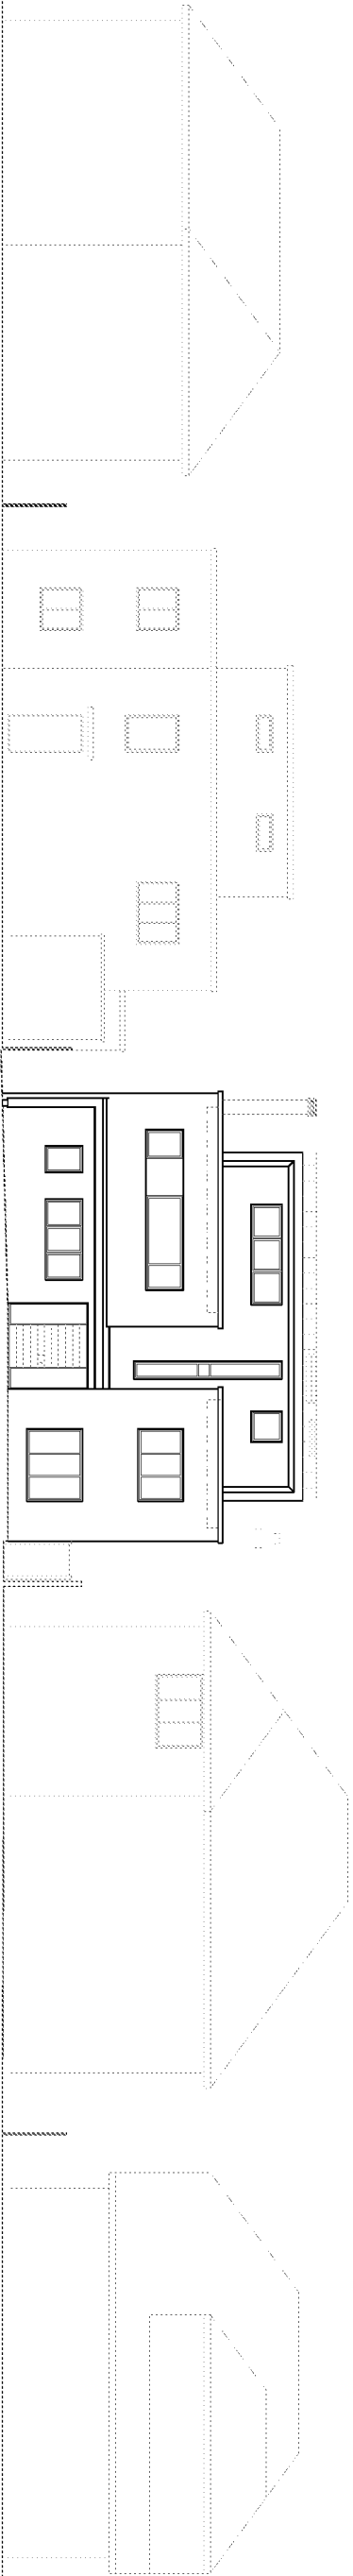

60 Southdean Drive

Rendered and modernised house.
Indicative outline based on photographs
and planning drawings

58 Southdean Drive

Rendered contemporary replacement dwelling
indicative outline based on survey heights and
photographs for verification

56 Southdean Drive

56 Southdean Drive as proposed

54 Southdean Drive

Traditional house.
Indicative outline based on survey heights and
photographs for instruction

52 Southdean Drive

Rendered and modernised house.
Indicative outline based on photographs
and planning drawings



THIS IS A
COLOURED DRAWING
If this box does not appear here, the drawing
may not be represented properly

This drawing is copyright of more than architecture ltd ©

CLIENT **Mark & Melissa Muscat**

PROJECT **56 Southdean Drive**

DRAWING TITLE
Street Elevation

DATE **October 2020**

DWG NO. **205 / 3.204**

SCALE **1:5 @ A3**

REVISION **01** DATE **06.10.20**

NOTES

This drawing is copyright and shall not be reproduced nor used for any other purpose without the written permission of the architects. This drawing must be read in conjunction with all other related drawings and documentation. Permission is granted to scale from this drawing for the purposes of Local Authority Planning Approval only. Please verify that the information is correctly printed to scale by checking the control bar.

1:5 0mm 100 200 300

RIBA

Chartered Practice

more studio halls orchard barn
apudram PO20 7FD
+44 (0) 1243 214 204
mail@randelldesigngroup.com
www.randelldesigngroup.com

randell design group

architecture | interior design | project management