


APPROVED UNDER m/6/09

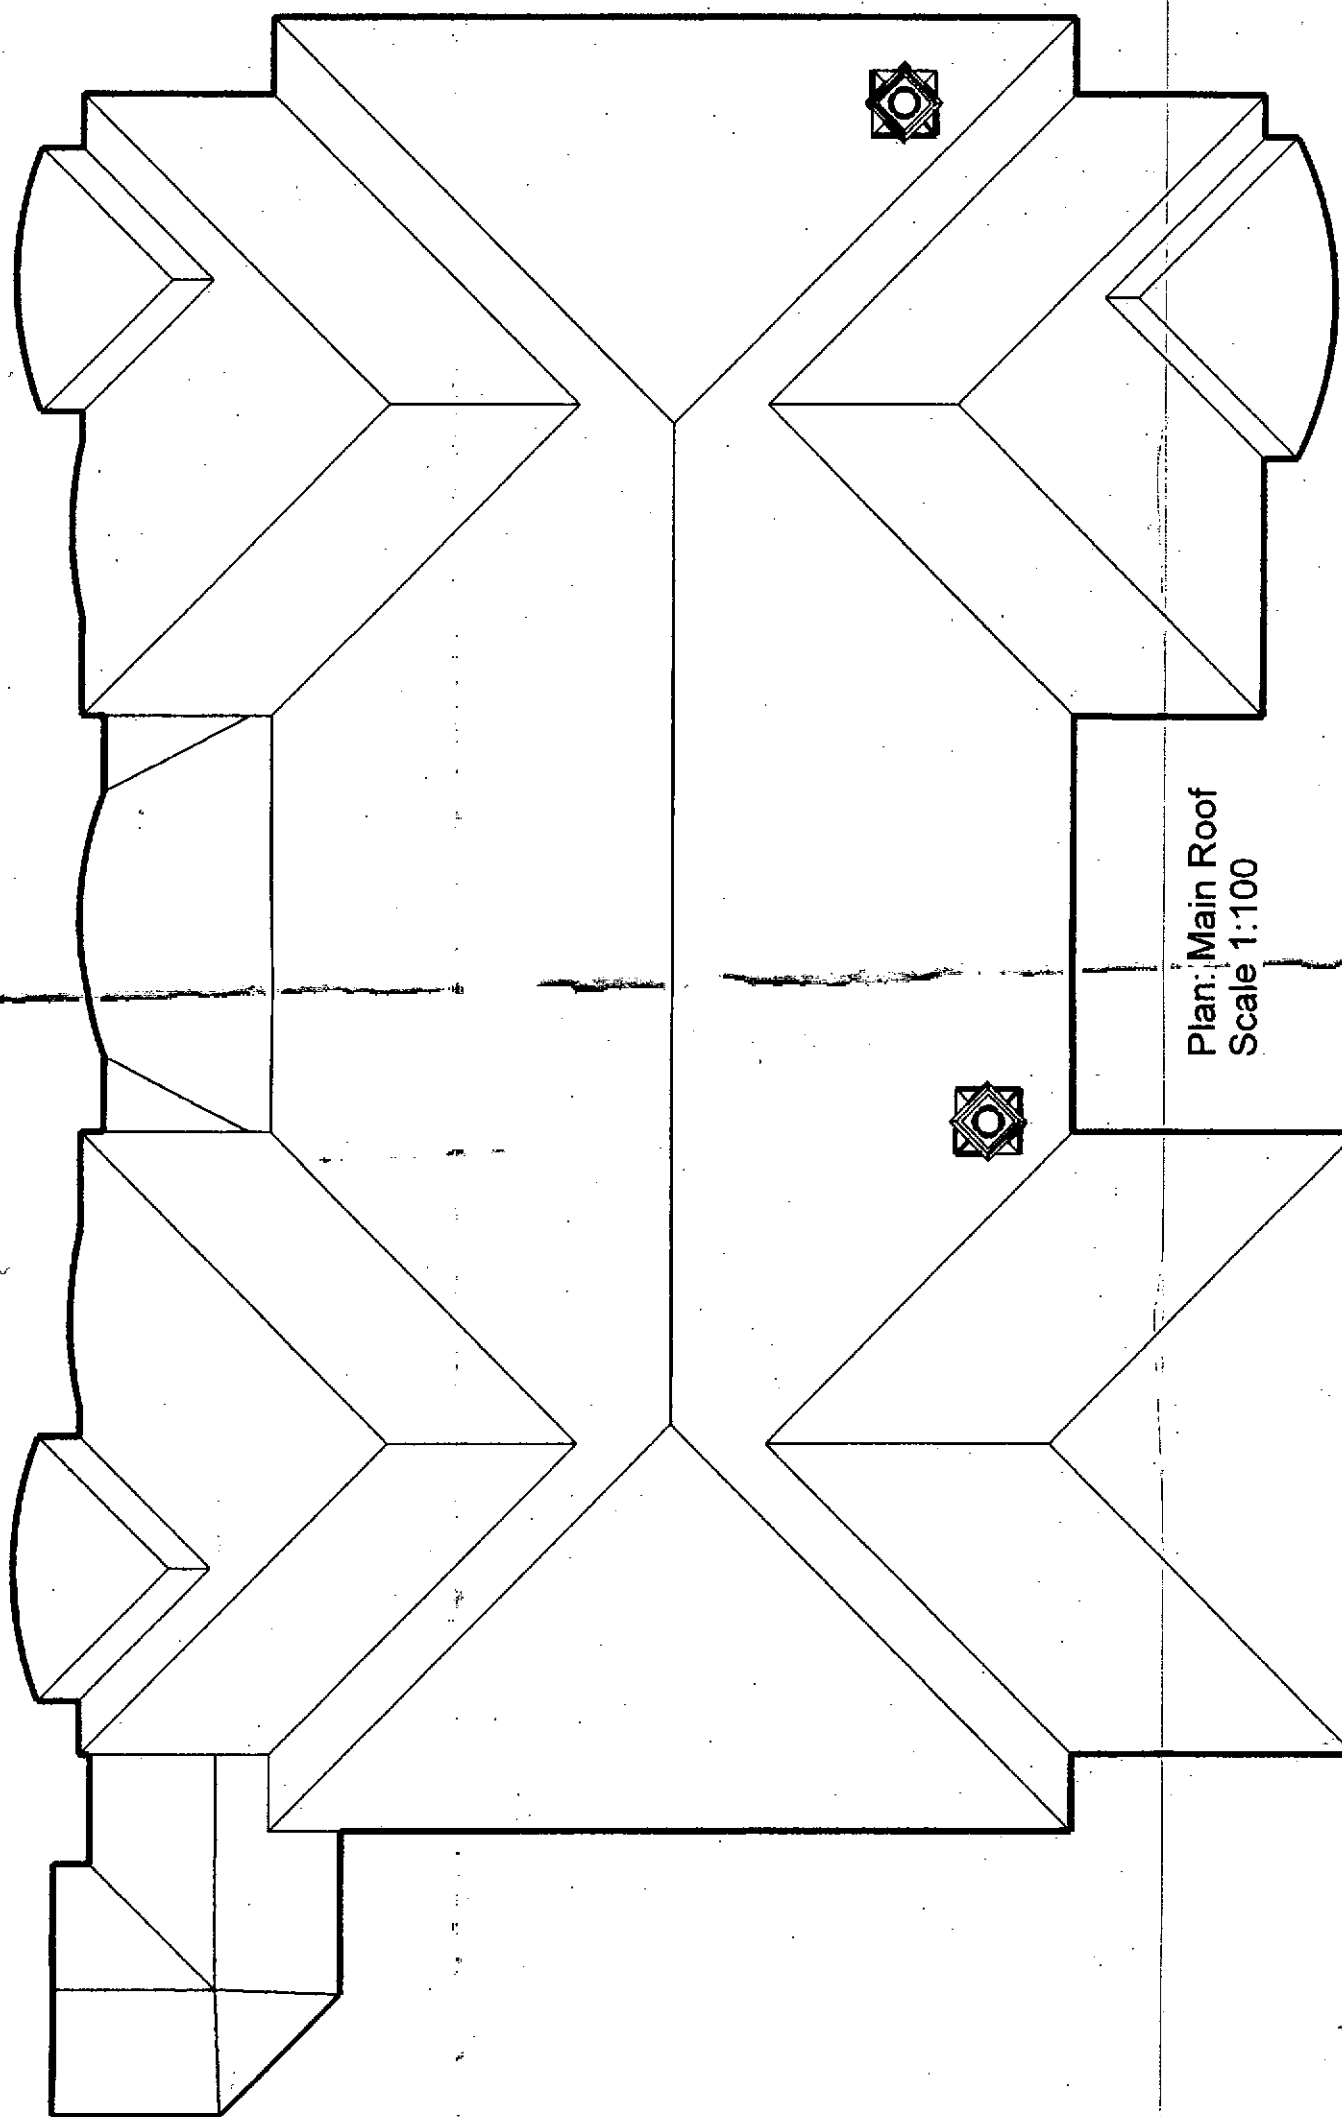

Plan: Main Roof
Scale 1:100