


PROPOSED

M/5/11/NMA

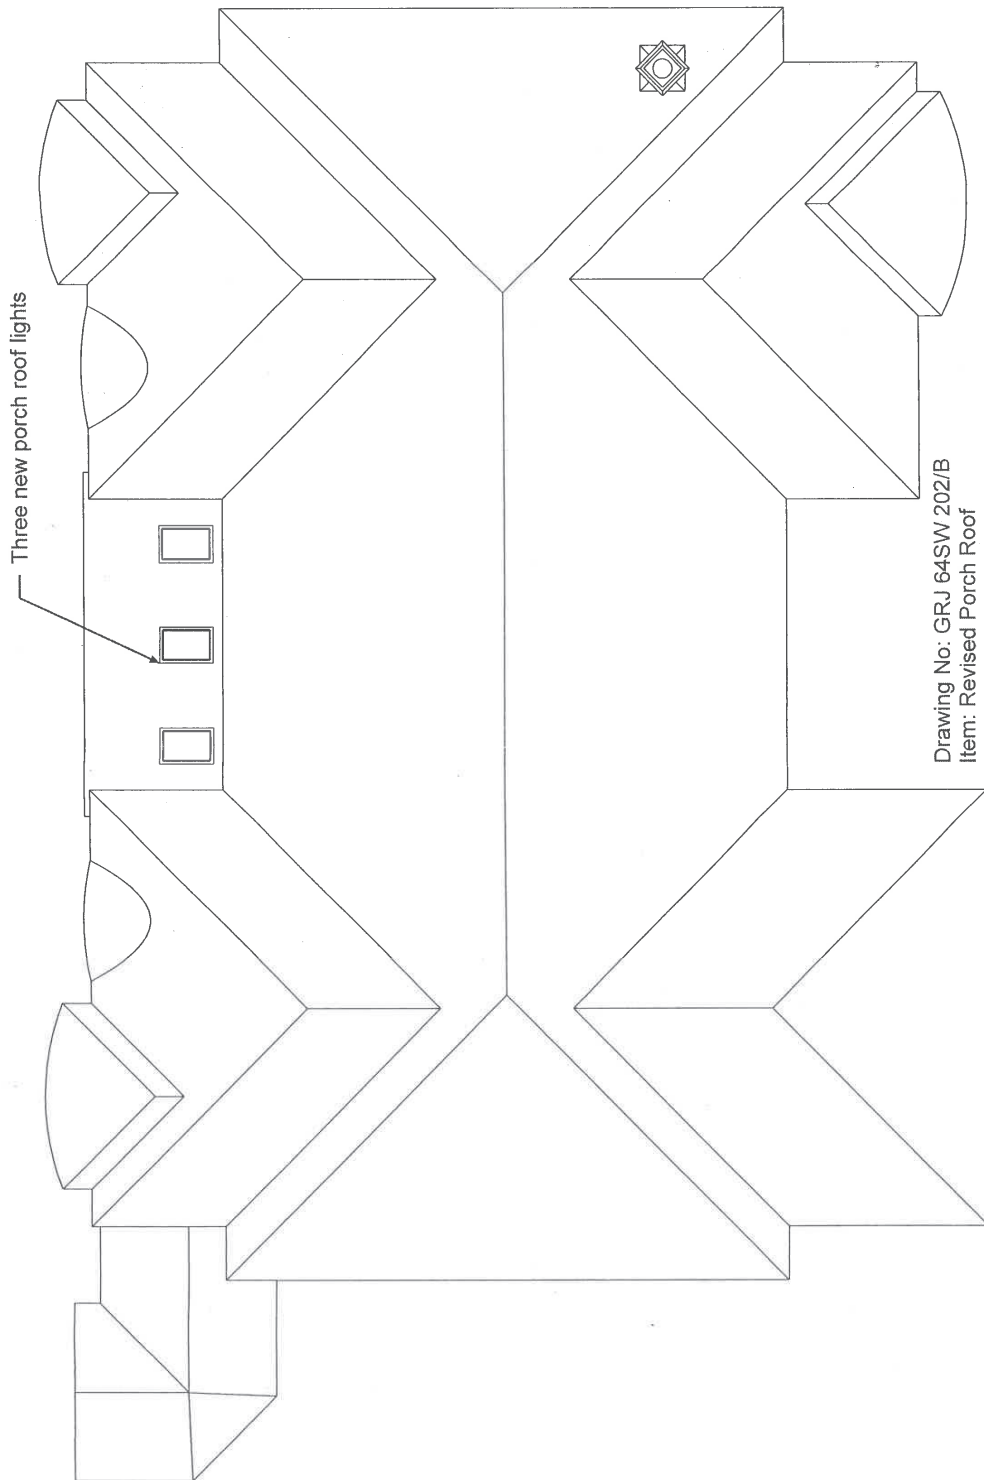

Drawing No: GRJ 64SW 202/B
Item: Revised Porch Roof
Three new porch rooflights
Scale: 1:100
Ref: NMA M/06/09