



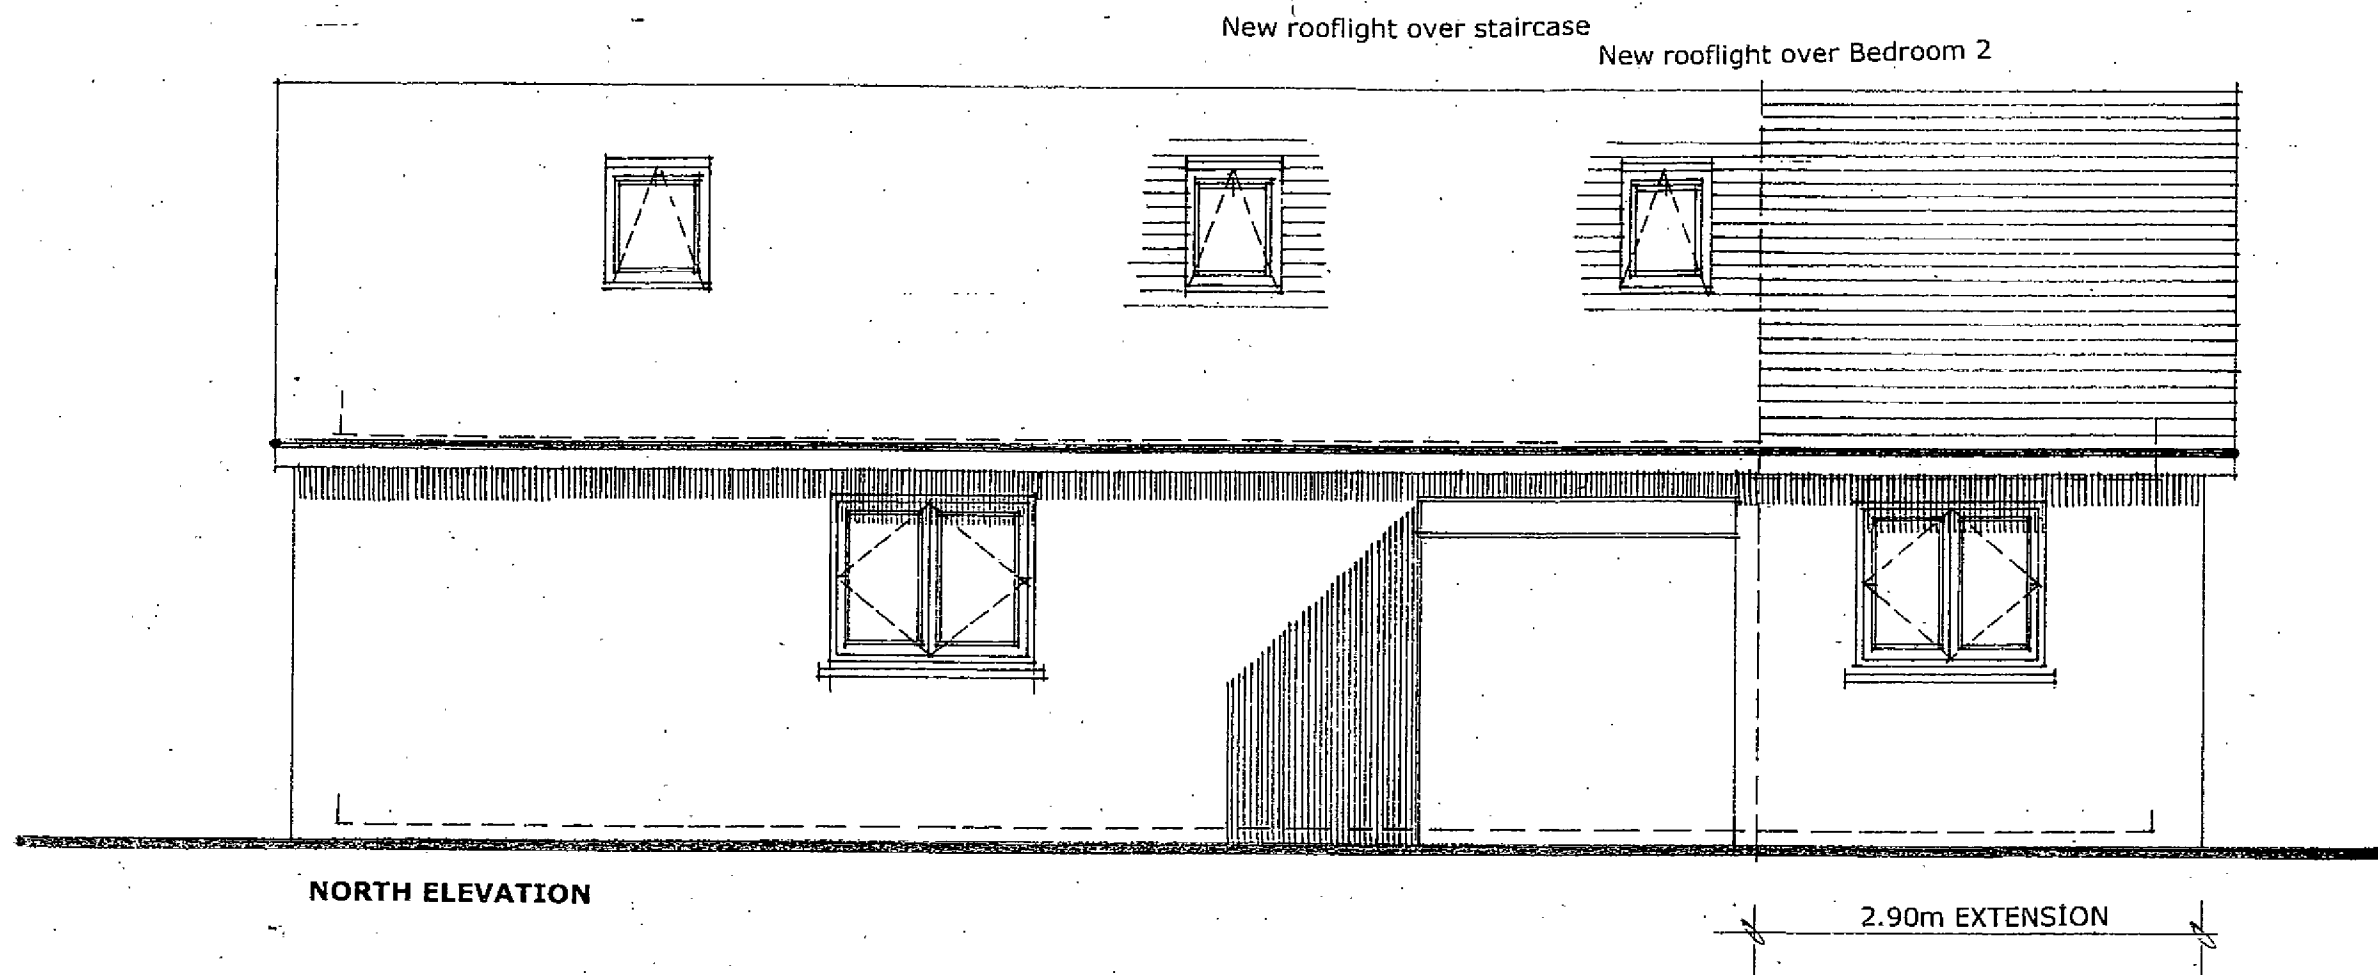

New bathroom structure with flat roof over

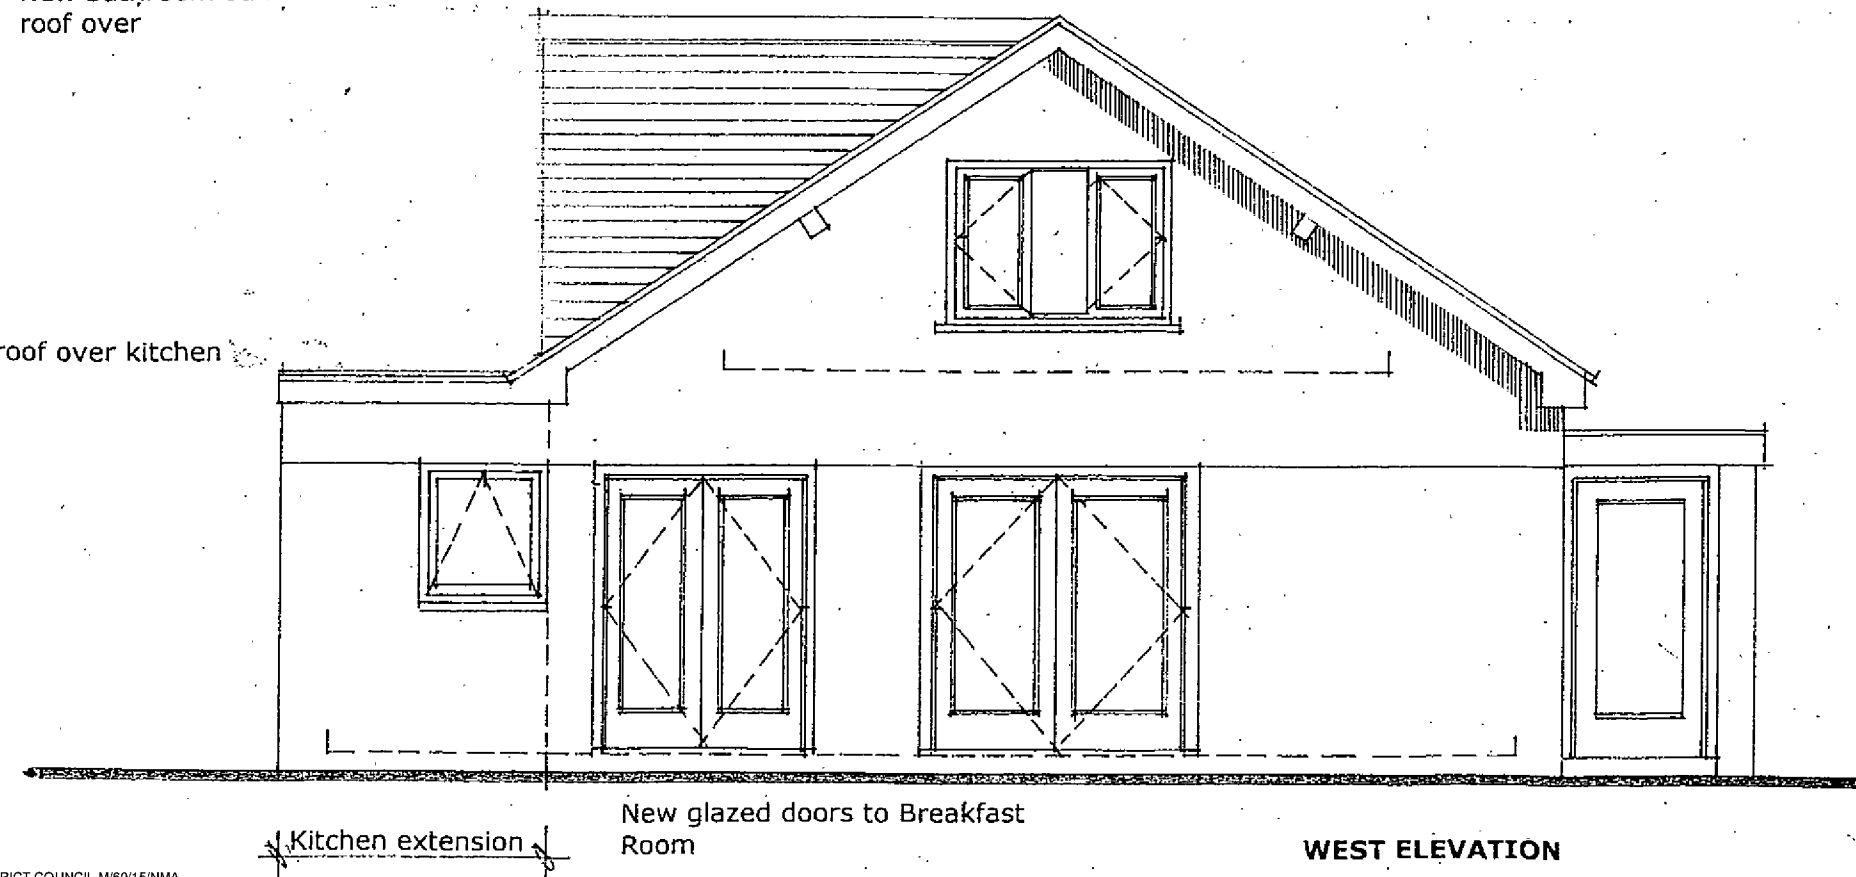

NOTES

This drawing is the copyright of the Architect and must not be reproduced or used without the Architect's permission.

**DAVID BENNETT
ARCHITECTS**

THE OLD COTTAGE
10 VICARAGE LANE, FELPHAM
WEST SUSSEX PO22 7EA

CLIENT
A ASHMAN

PROJECT
**PROPOSED EXTENSION AND
ALTERATIONS TO
18 SEA WAY ELMER SANDS**

DRAWING TITLE
ELEVATIONS

SCALE
1/50

REFERENCE
10703/05

ISSUE