



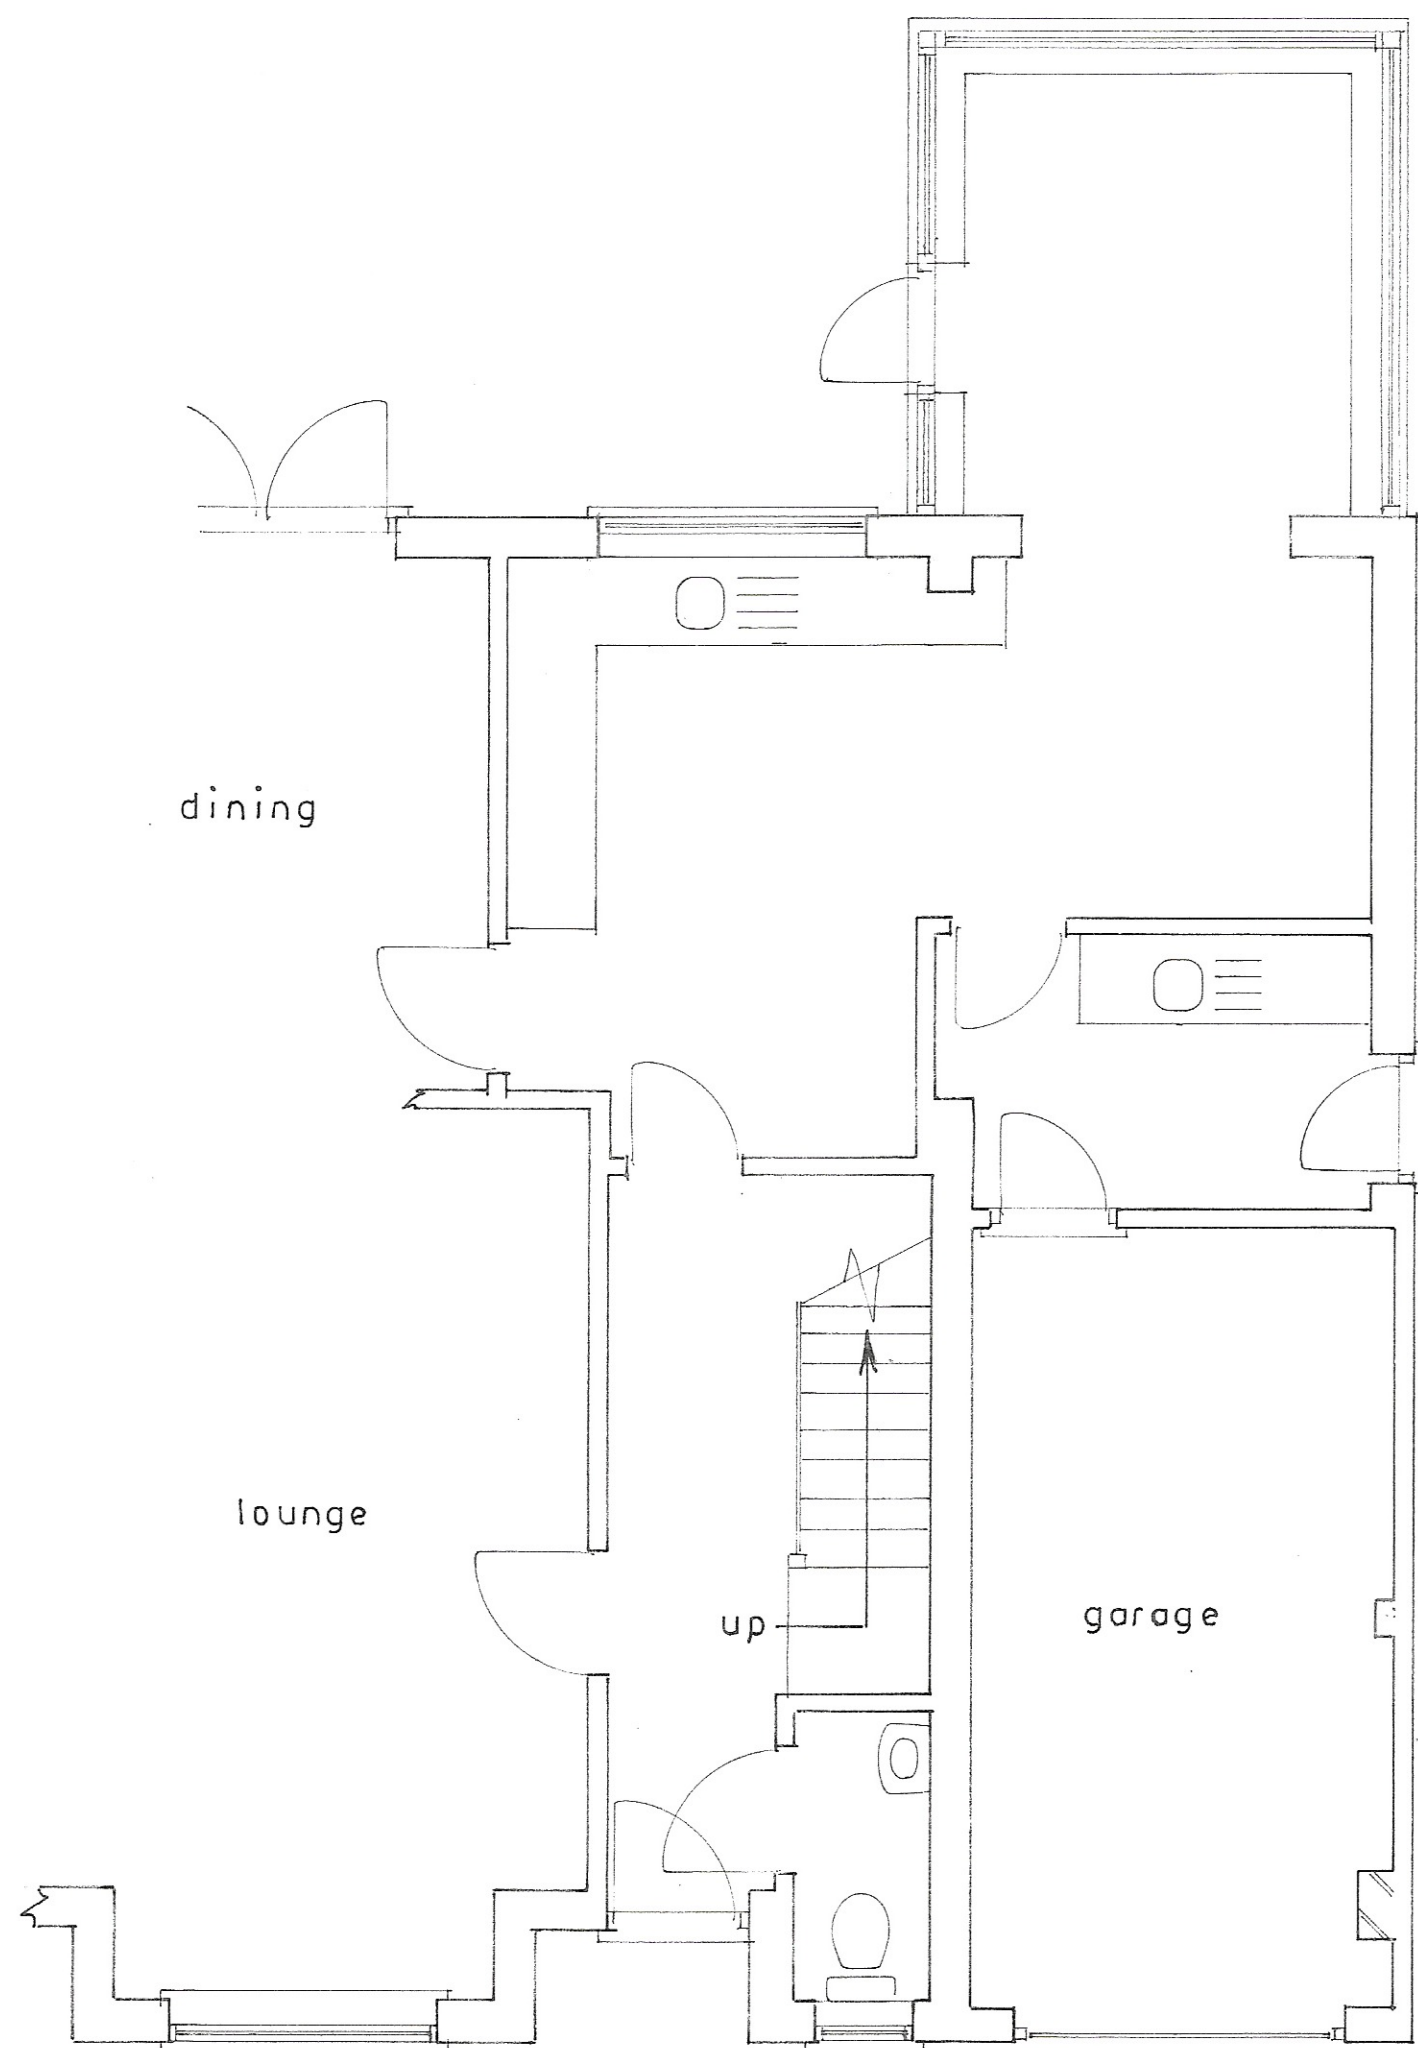

Ground floor plan
1 : 50

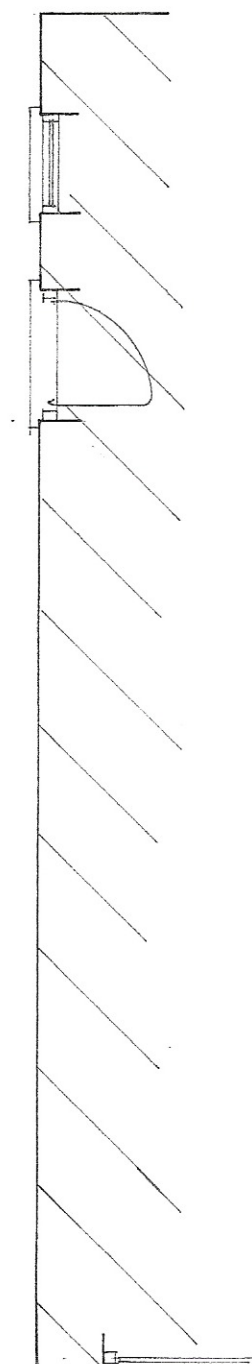


Proposed

PROPOSED 1ST FLOOR EXTENSION AT 22, SILVER BIRCH DRIVE, MIDDLETON-ON-SEA
FOR MR. C. PATTISON



location plan
1 : 1250

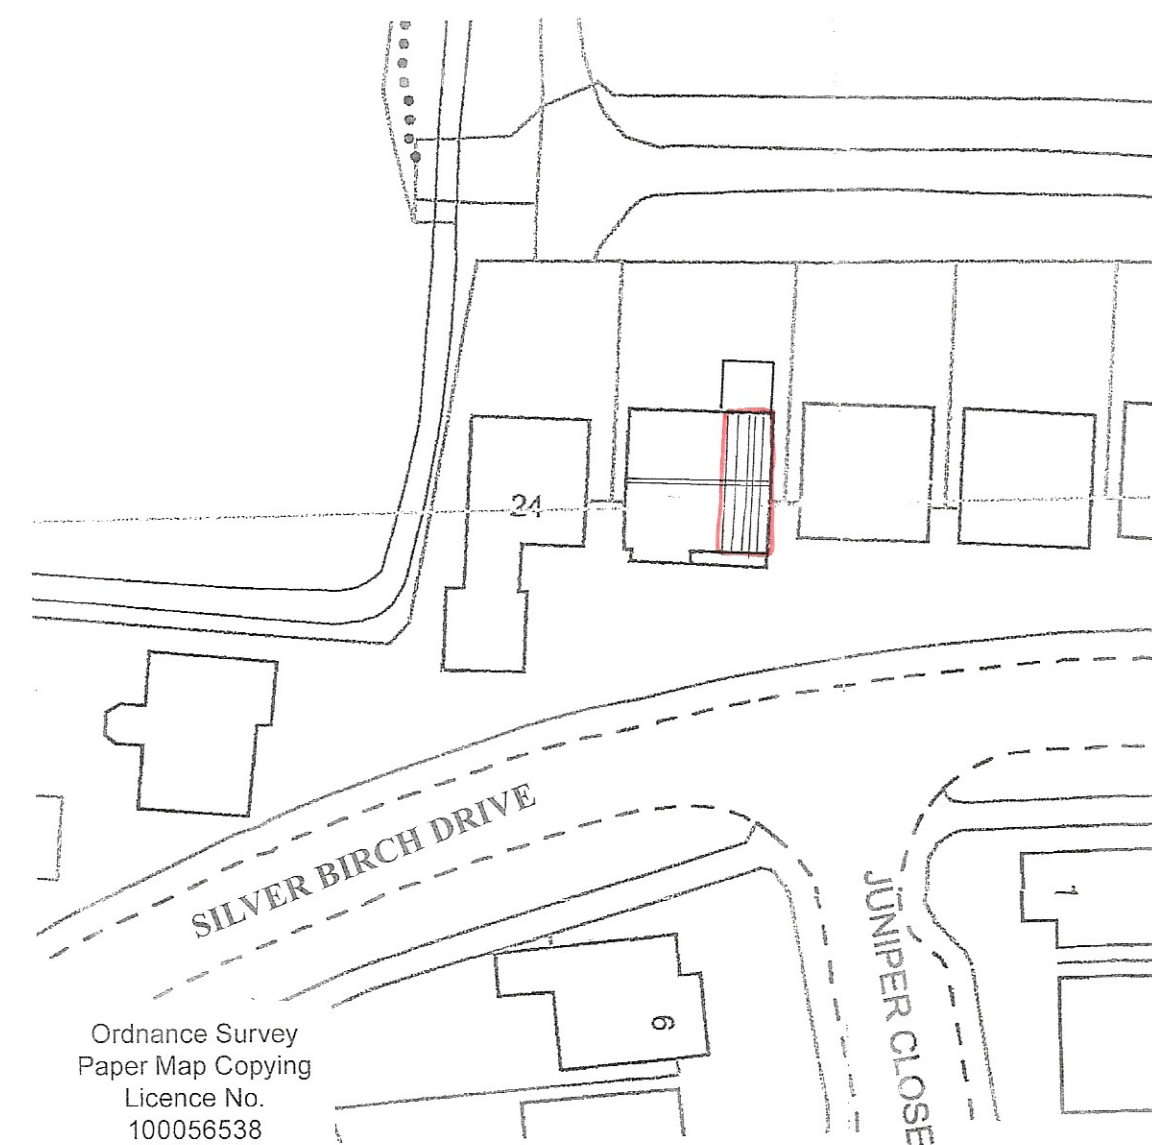

Ordnance Survey
Paper Map Copying
Licence No.
100056538

block plan
1 : 500

sheet 1 of 3

Bryan Butcher
Rainbow Cottage
Nyetimber Lane
Bognor Regis PO21 3JX
01243 266871
07973 233442
bryan.butcher@btinternet.com
www.bryanbutcher.com