






south
1 : 100

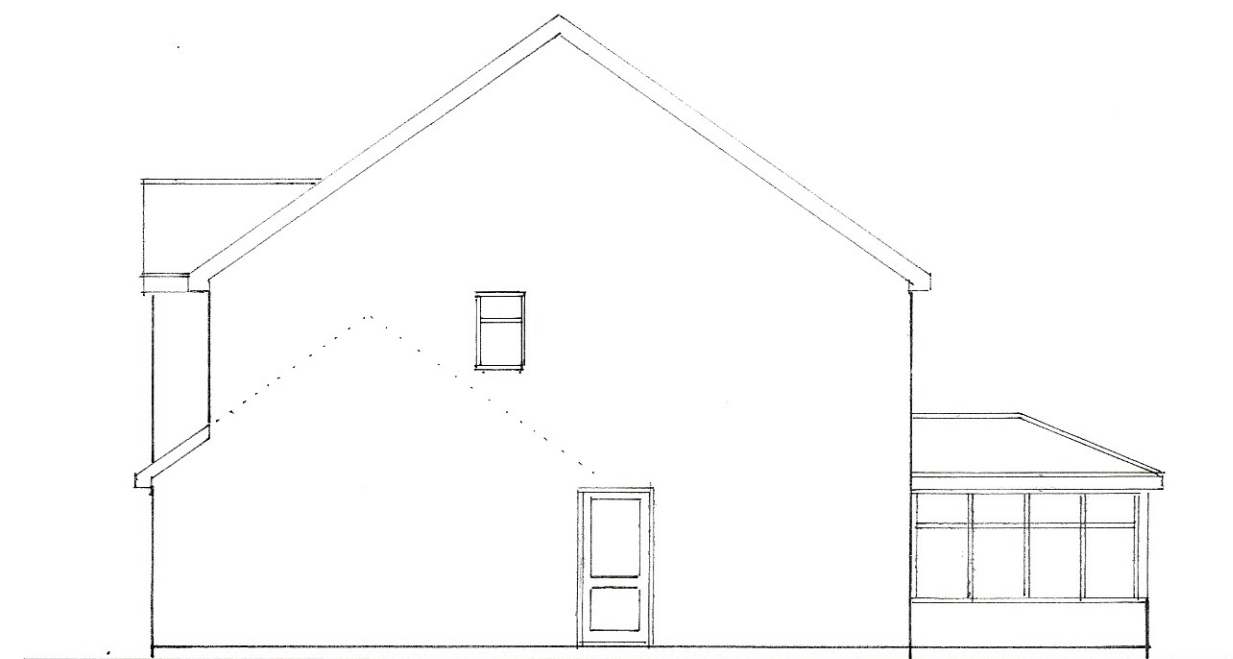

east

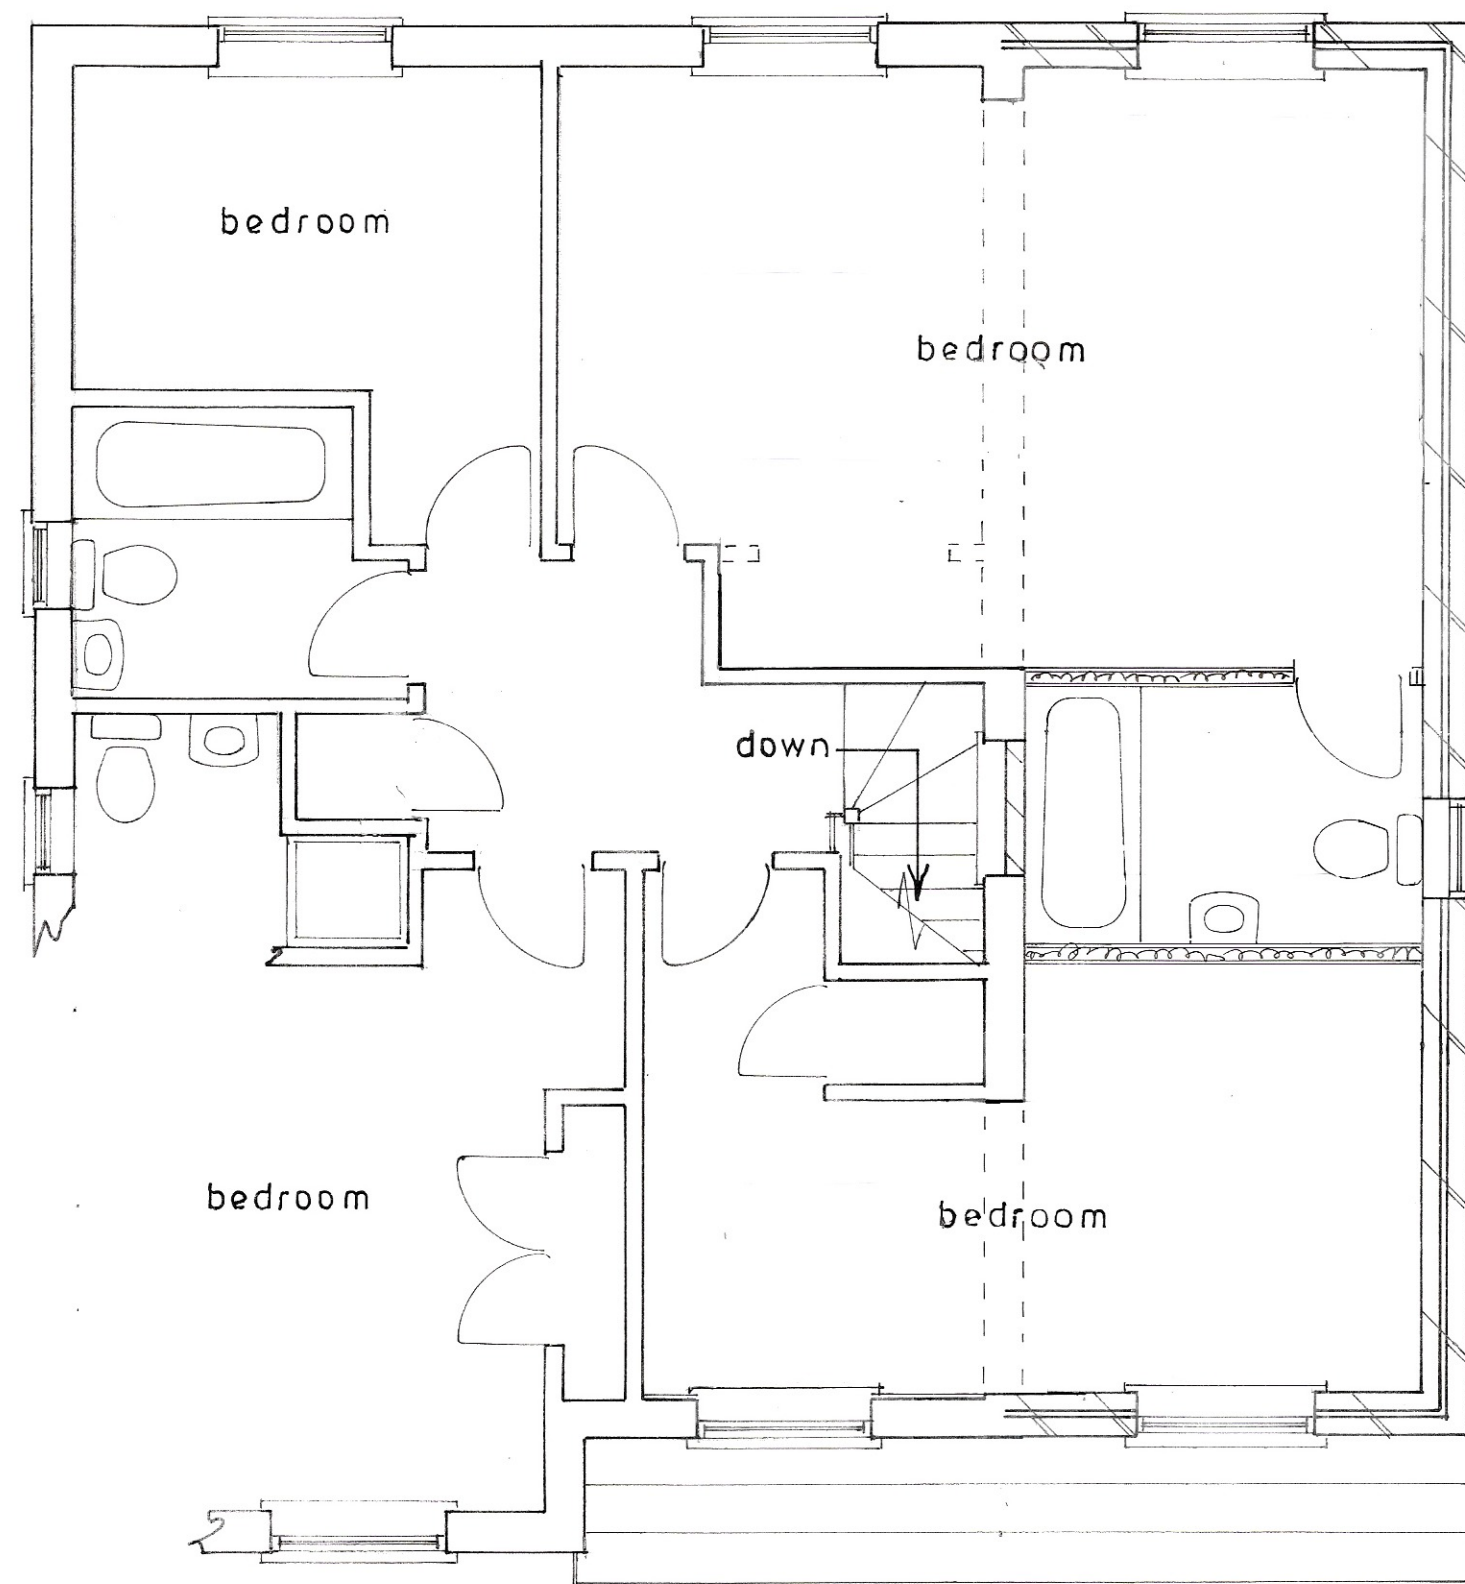

1st floor plan

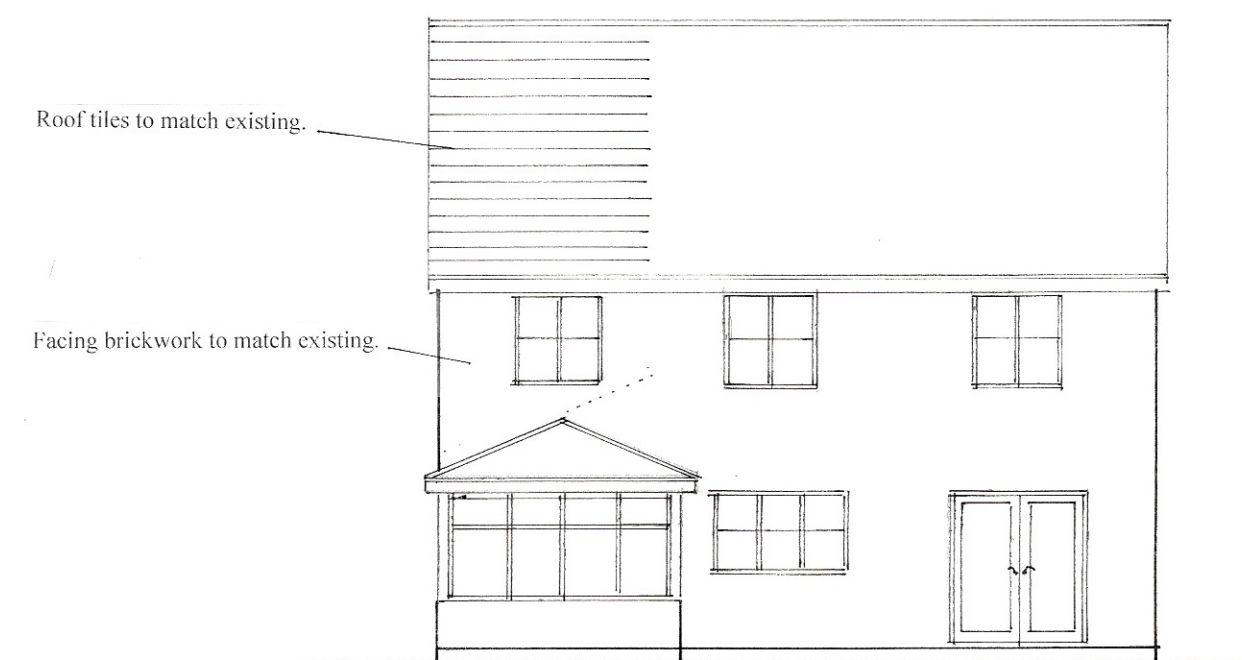

north

Roof tiles to match existing.

Facing brickwork to match existing.

Proposed

PROPOSED 1ST FLOOR EXTENSION AT 22, SILVER BIRCH DRIVE, MIDDLETON-ON-SEA
FOR MR. C. PATTISON.

sheet 2 of 3

Bryan Butcher
Rainbow Cottage
Nyetimber Lane
Bognor Regis PO21 3JX
01243 266871
07973 233442
bryan.butcher@btinternet.com
www.bryanbutcher.com