




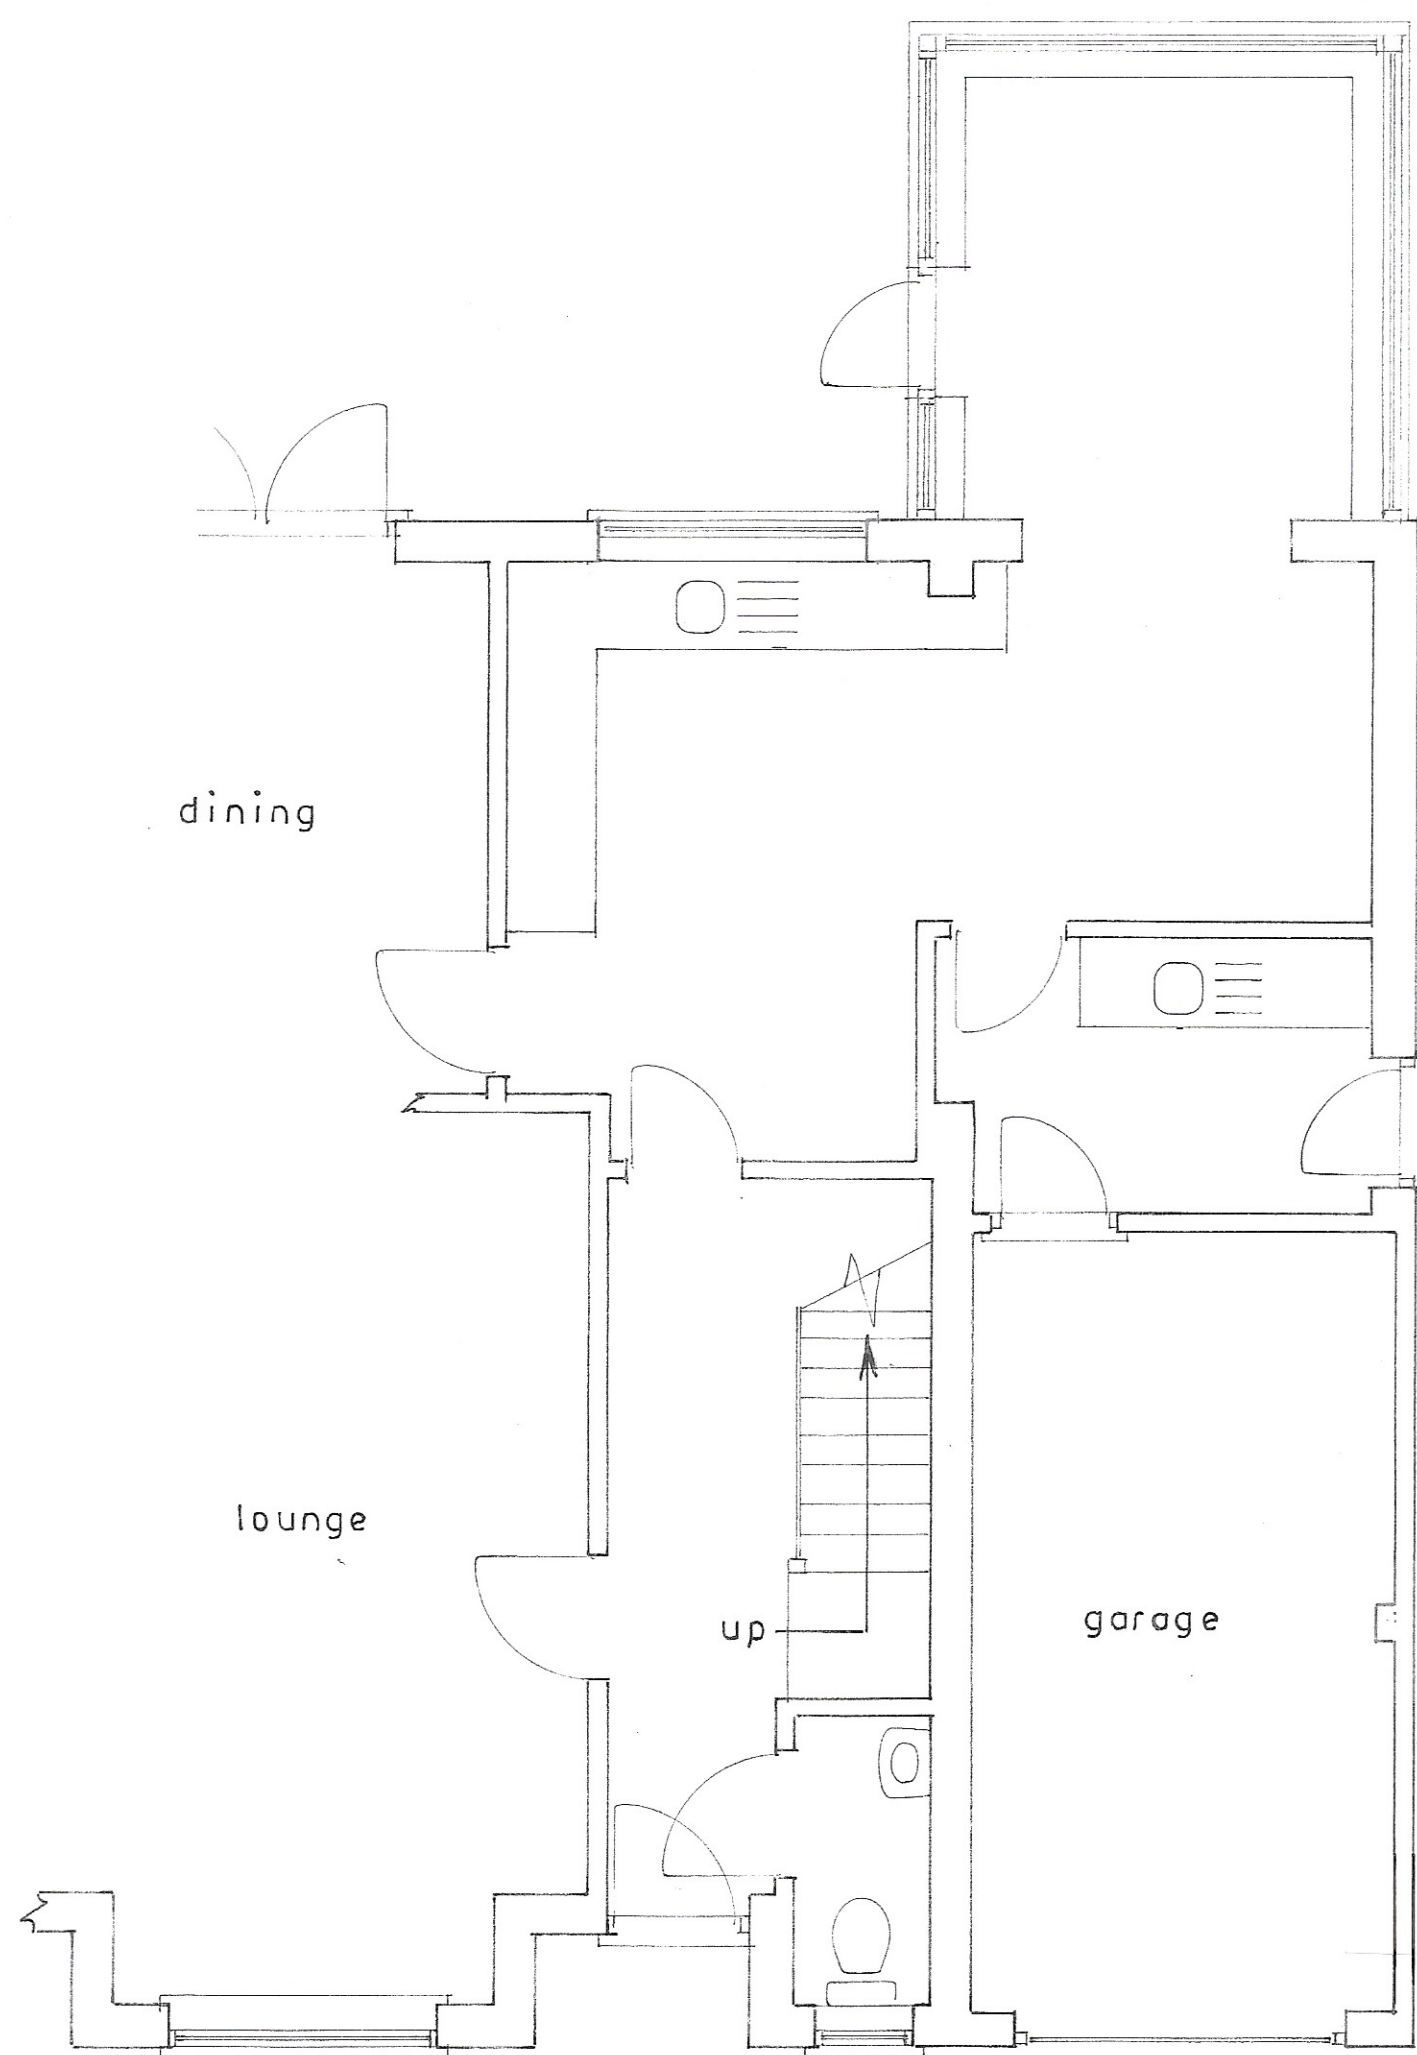


Ground floor plan
1 : 50

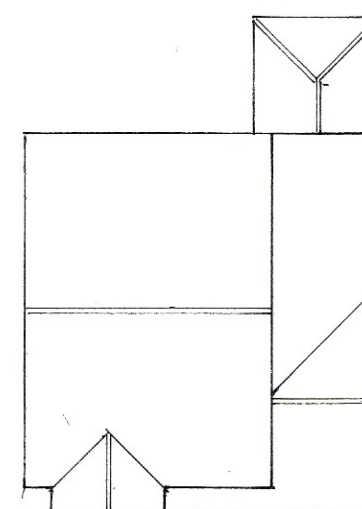

roof plan
1 : 200

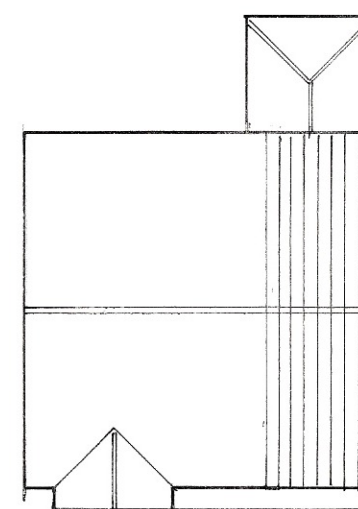


proposed roof plan

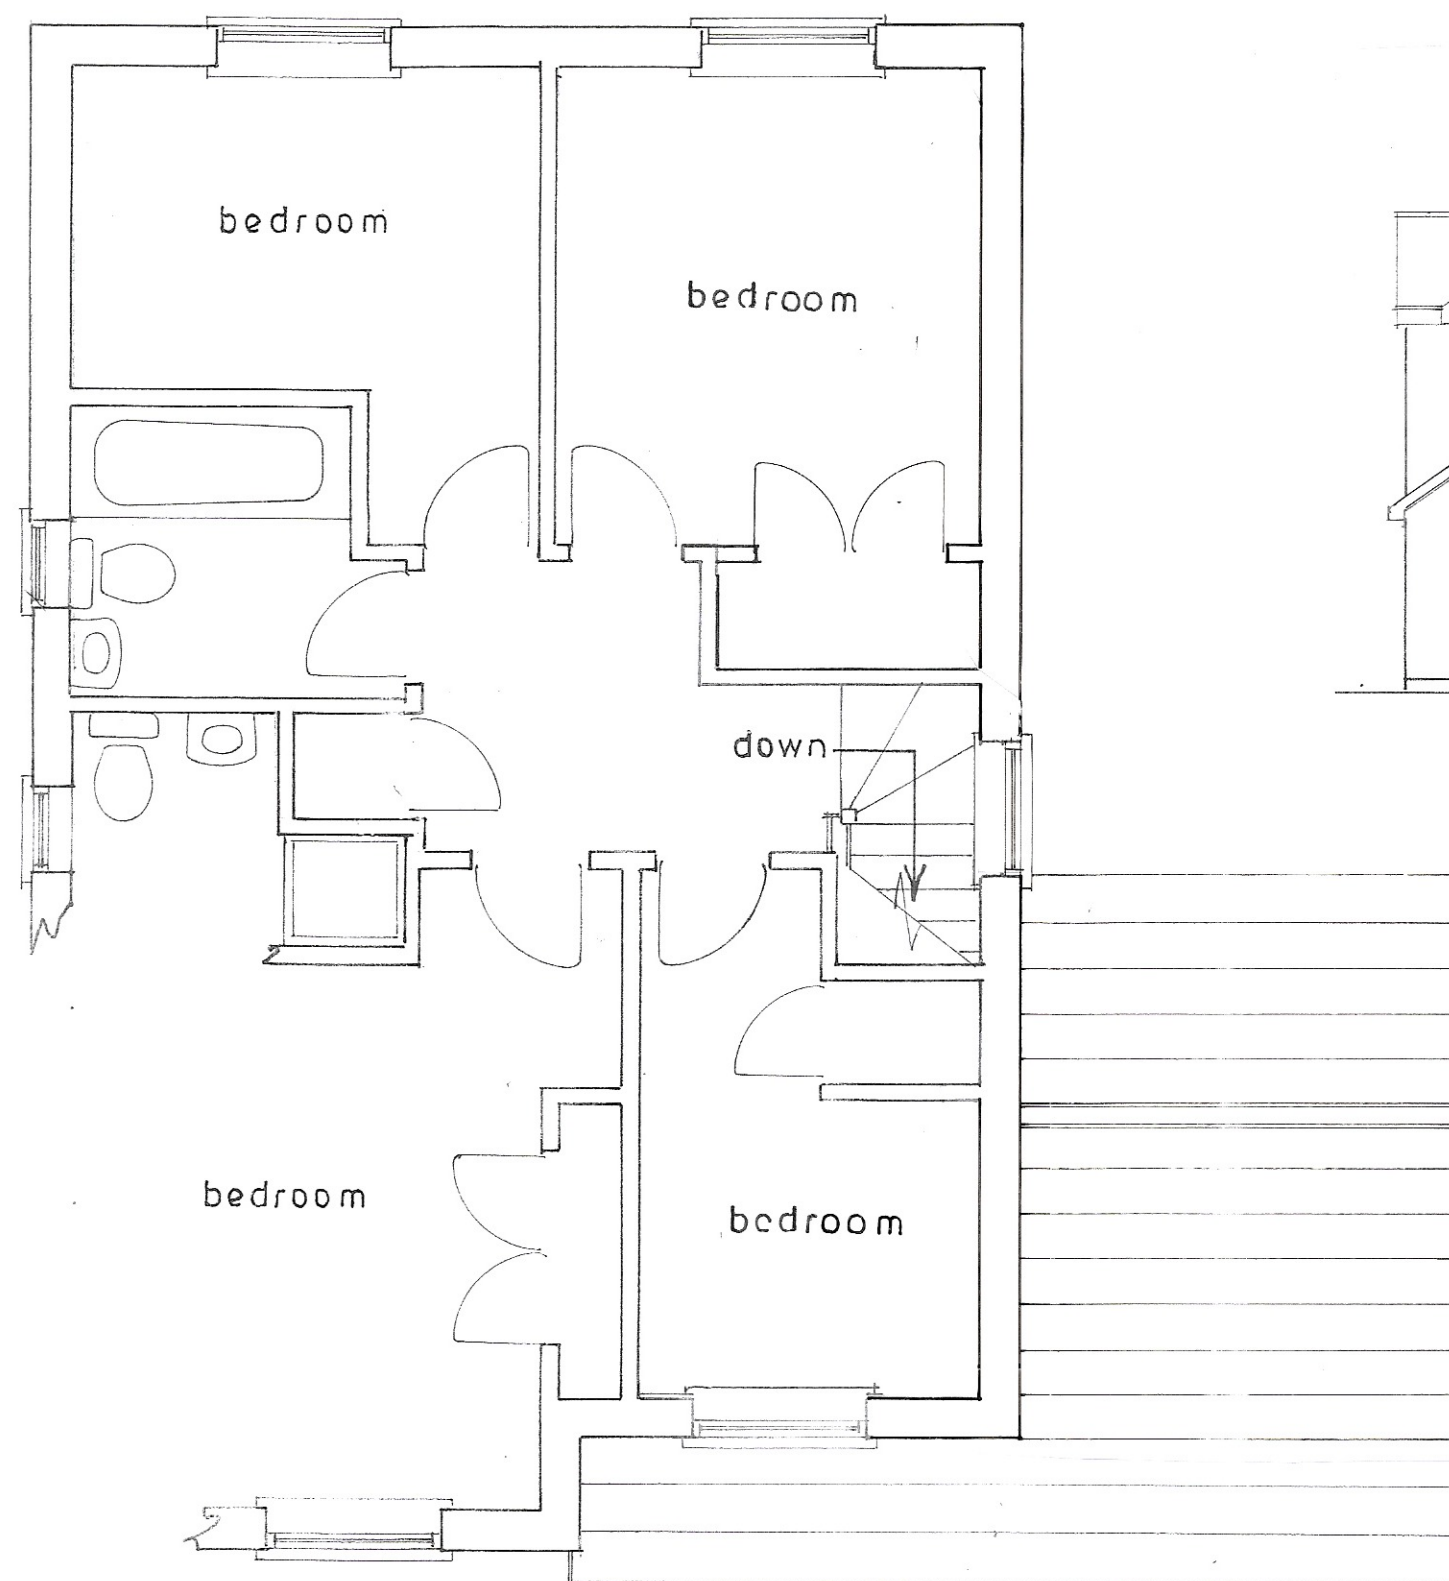

1st floor plan



south
1 : 100

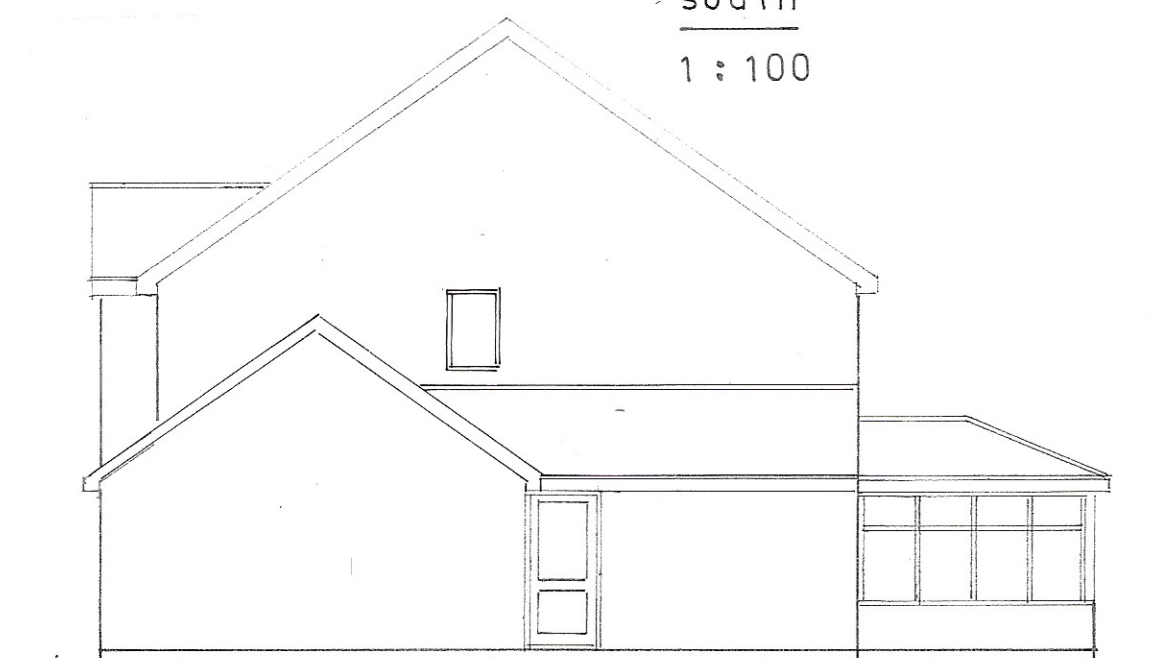

east



north

sheet 3 of 3

Existing

PROPOSED 1ST FLOOR EXTENSION AT 22, SILVER BIRCH DRIVE, MIDDLETON-ON-SEA
FOR MR. C. PATTISON.

Bryan Butcher
Rainbow Cottage
Nyetimber Lane
Bognor Regis PO21 3JX
01243 266871
07973 233442
bryan.butcher@btinternet.com
www.bryanbutcher.com