




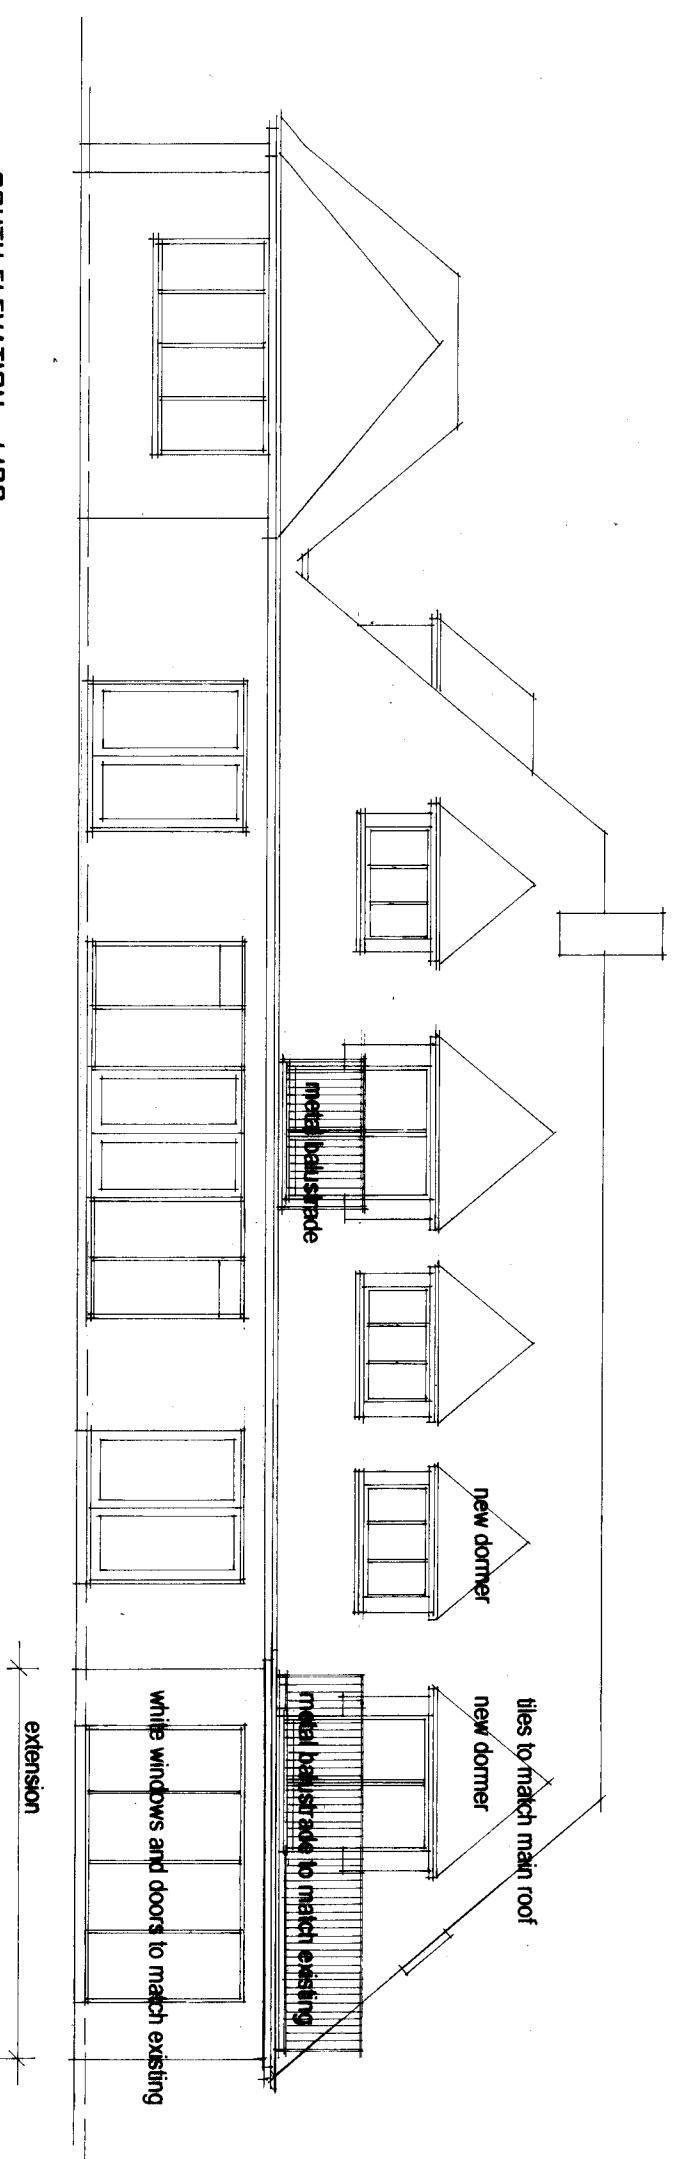

SOUTH ELEVATION 1:100

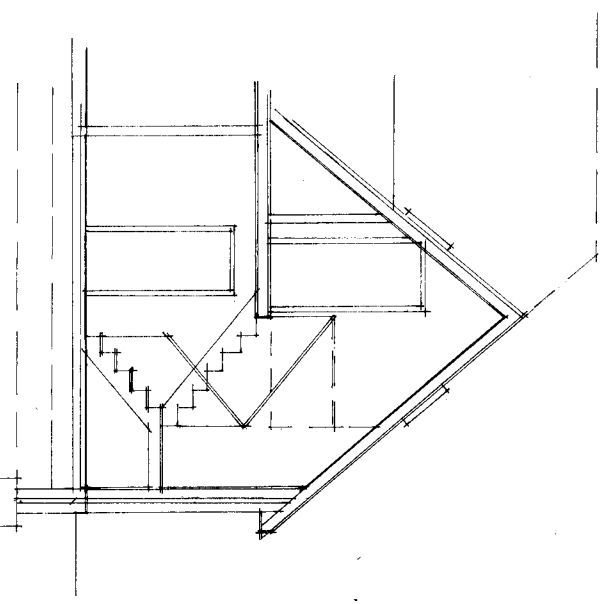

SECTION A

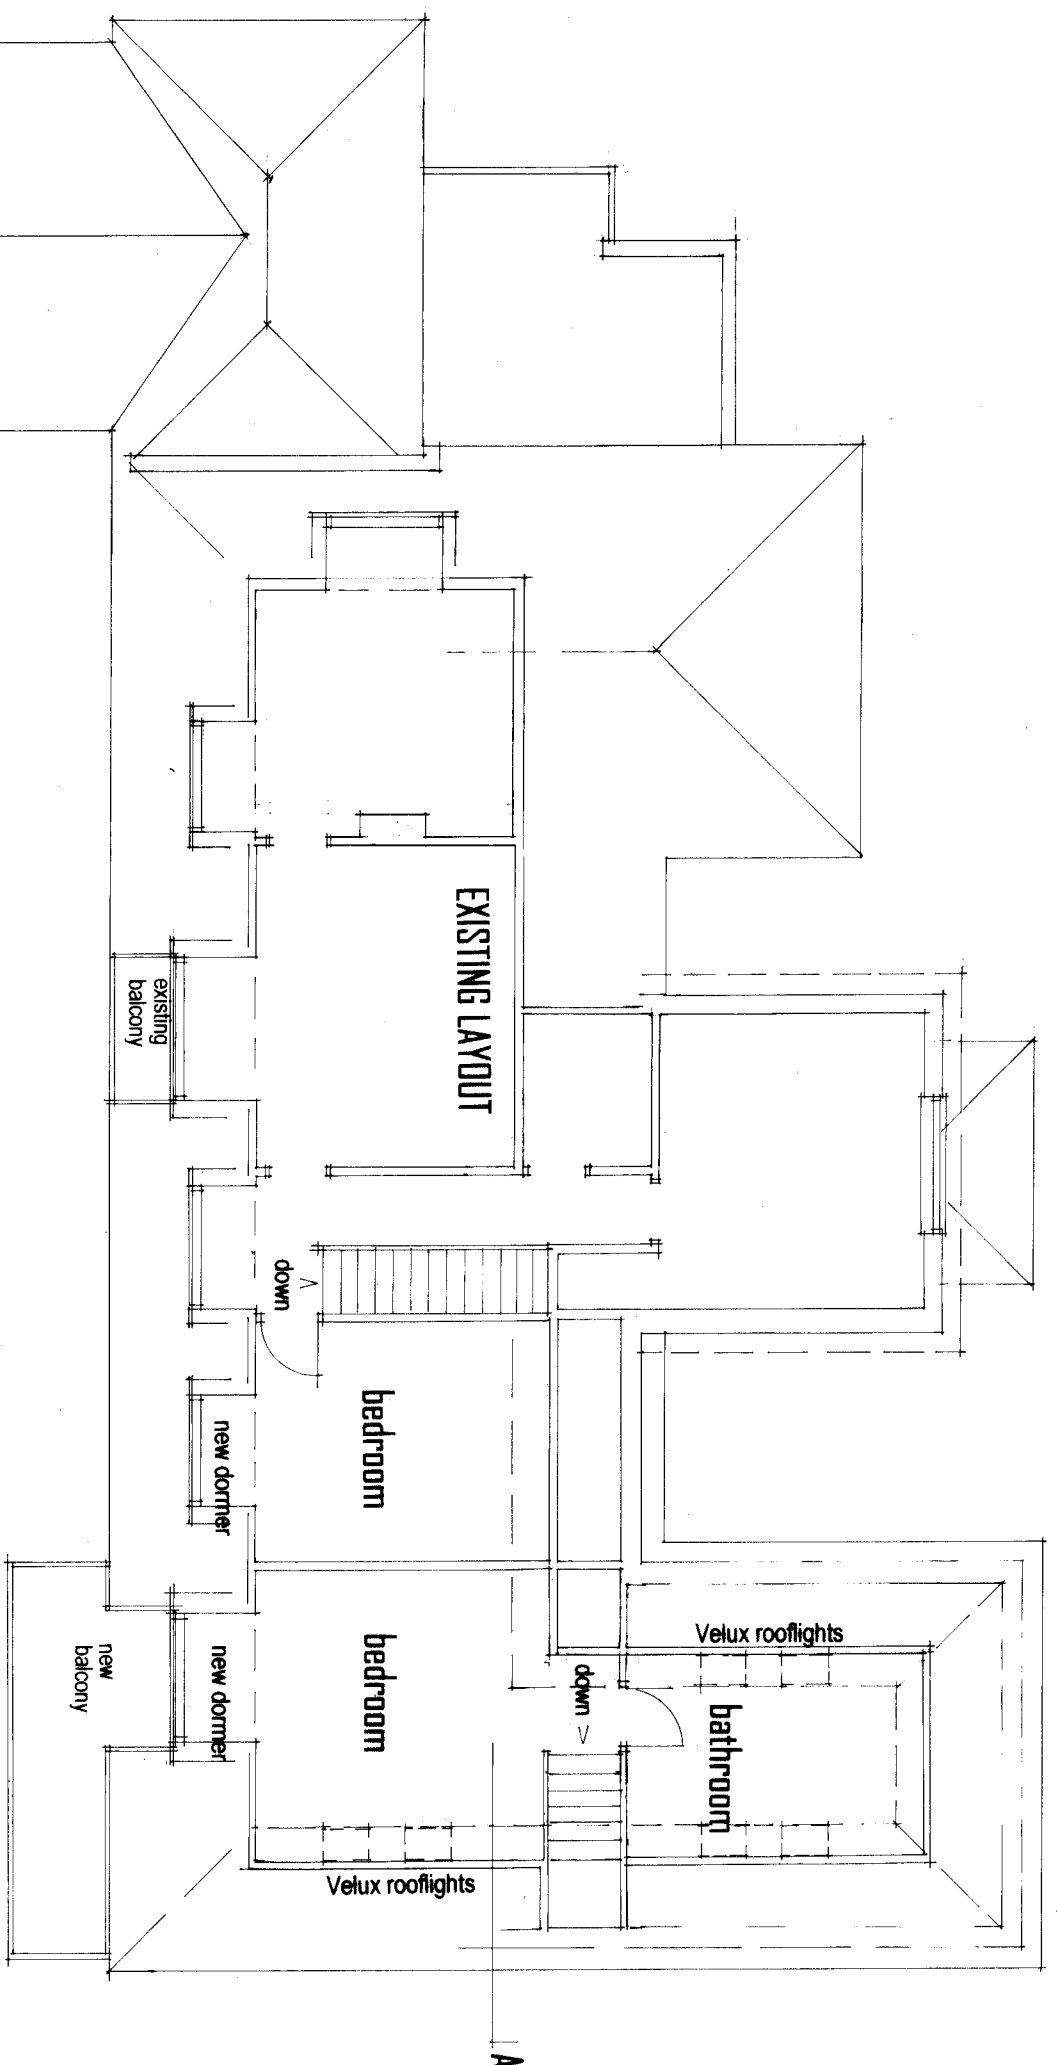

FIRST FLOOR PLAN 1:100

ALAN BAKER ASSOCIATES

ARCHITECTS SURVEYORS PLANNING CONSULTANTS

BEACH HOUSE 38 DAVENPORT ROAD
BOGNOR REGIS WEST SUSSEX PO22 7JS
TELEPHONE 01243 840481 mob 07802 728049

PROPOSED EXTENSION
LITTLE AIRDS 11 SEA WAY MIDDLETON-ON-SEA
WEST SUSSEX PO22 7RZ

DATE	DRAWN	SCALE	NUMBER
JUNE 2015	A	1:100	1533.02

COPYRIGHT OF THIS DRAWING REMAINS THE PROPERTY OF ALAN BAKER ASSOCIATES