



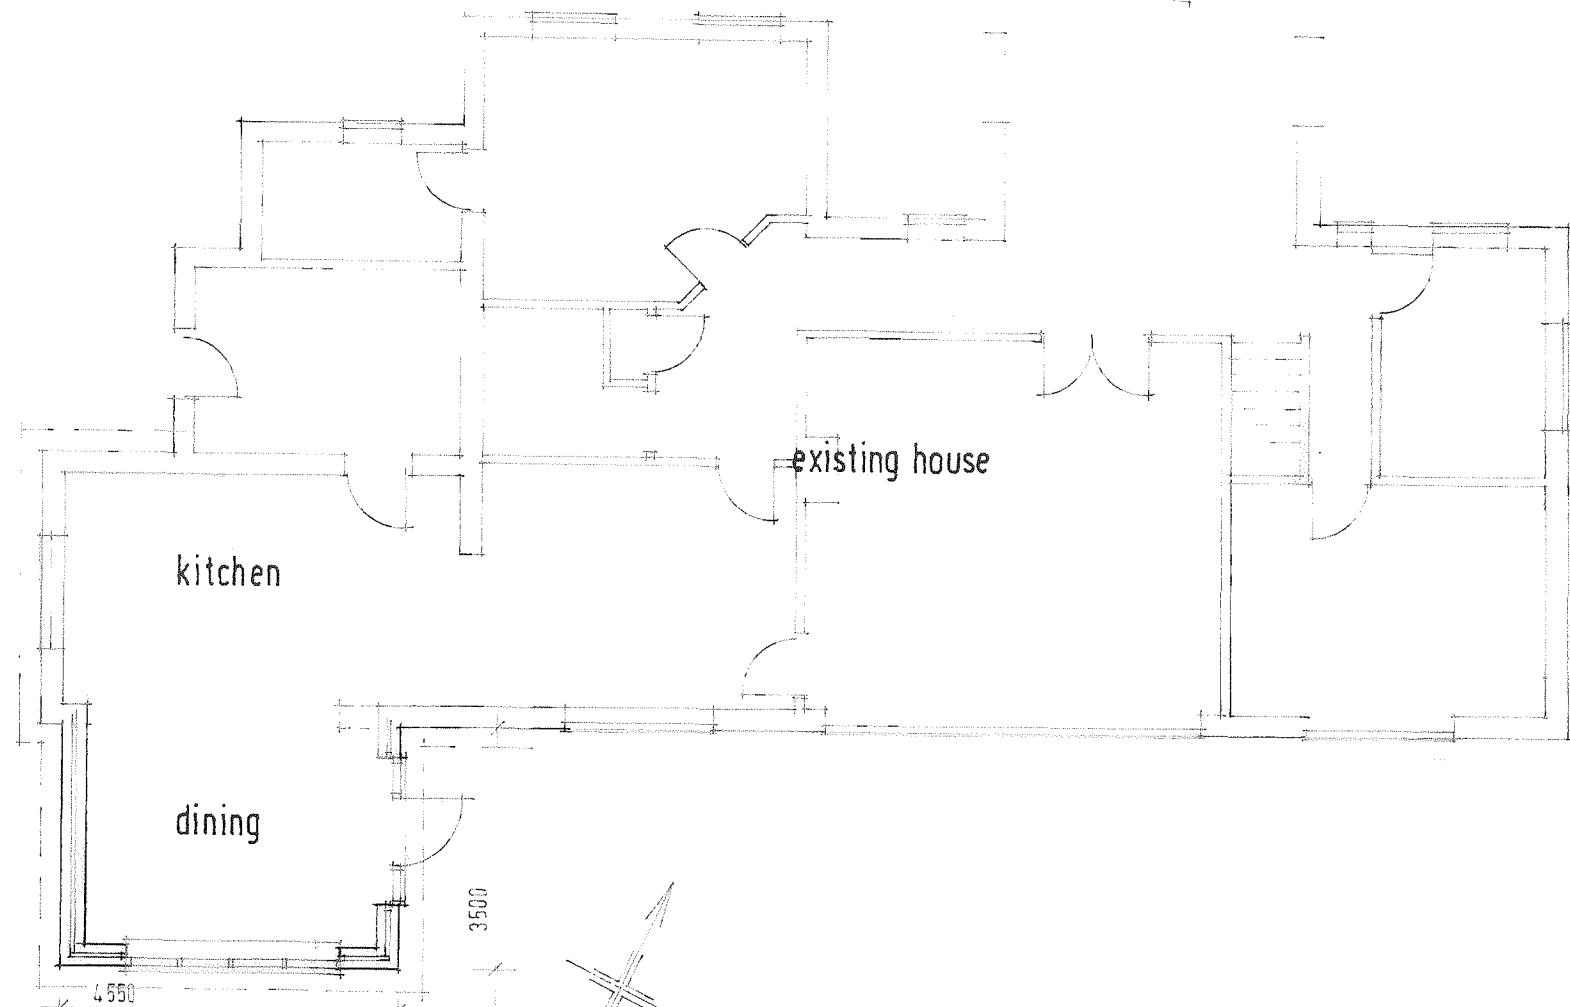

SOUTH ELEVATION

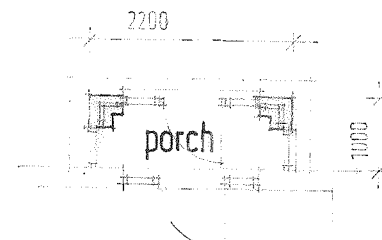

GROUND FLOOR PLAN 1:100

AS EXISTING

PROPOSED EXTENSION
LITTLE AIRDS 11 SEA WAY MIDDLETON-ON-SEA
WEST SUSSEX PO22 7RZ

ALAN BAKER ASSOCIATES

ARCHITECTS SURVEYORS PLANNING CONSULTANTS

BEACH HOUSE 38 DAVENPORT ROAD
BOGNOR REGIS WEST SUSSEX PO22 7JS
TELEPHONE 01243 840481 FAX 01243 840482

DATE DRAWN SCALE NUMBER

OCT 2011 A 1:100 1133.01AA

COPYRIGHT OF THIS DRAWING REMAINS THE PROPERTY OF ALAN BAKER ASSOCIATES