




SITE
LOCATION

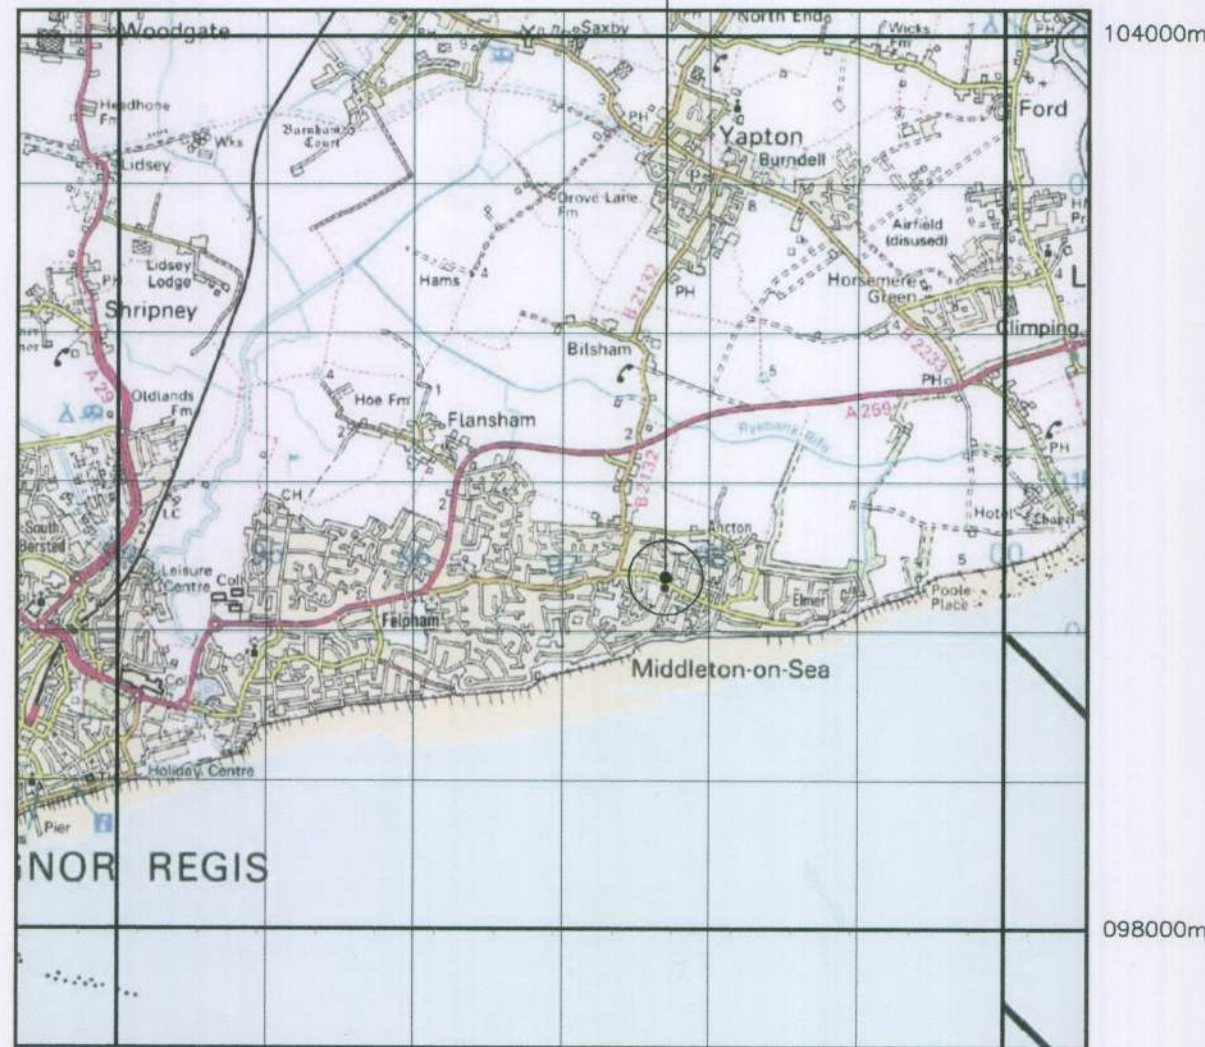


SITE GRID REFERENCE 497734E 100358N
SCALE 1:50000



SITE PHOTOGRAPH

SITE
LOCATION

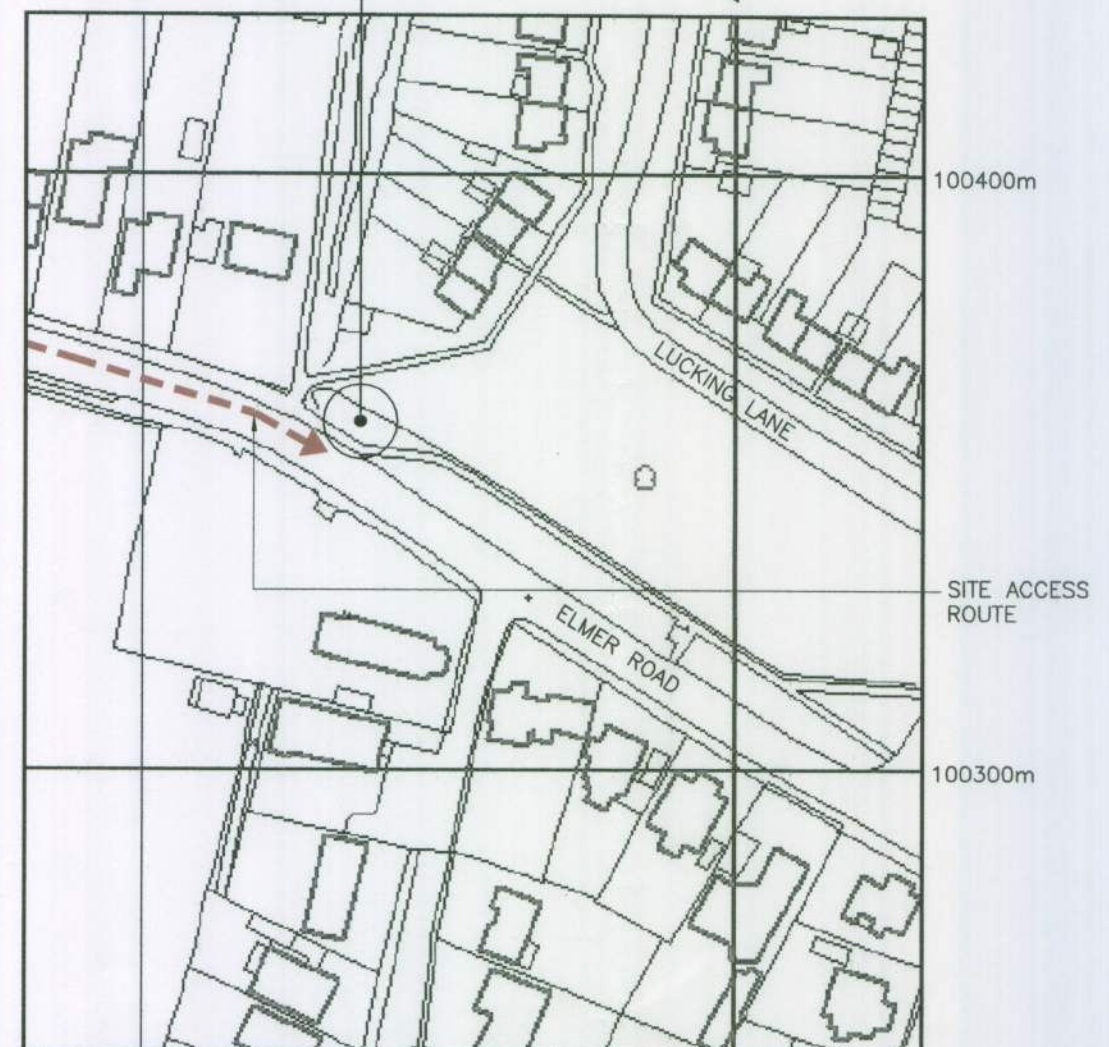

SITE GRID REFERENCE 497734E 100358N
SCALE 1:2500

NOTES:

1. FROM THE A27 TAKE THE EXIT FOR BOGNOR REGIS THE A259. FOLLOW THIS ROAD THROUGH BOGNOR AND FELPHAM, THEN TAKE THE EXIT FOR THE B2132 MIDDLETON ROAD AT THE MINI ROUNDABOUT. AT THE NEXT ROUNDABOUT TURN RIGHT INTO ELMER ROAD CONTINUE ALONG THIS AND THE GRASS AREA WILL BE ON THE LEFT OPOSITE THE CHURCH.
2. SURROUNDING AREA IS RESIDENTIAL
3. DISTANCE TO PUBLIC HIGHWAY IS 2m APPROX.

REPRODUCED FROM ORDNANCE SURVEY WITH THE PERMISSION OF THE
CONTROLLER OF HER MAJESTY'S STATIONARY OFFICE.
© CROWN COPYRIGHT. LICENCE NO. AL100034583

REV.	DATE	REMARKS	BY	CHK.



CORNERSTONE PROJECT



Tyco Electronics UK Infrastructure Ltd.
Heriot House
Heriot Road
Chertsey, Surrey
KT16 9DT
Telephone 01932 575 900 Fax 01932 575 901

CELL NAME LUCKING LANE STREETWORKS	OPTION A	DRAWN VENY	CHECKED SY	APPROVED AKSESS	DATE 21.05.10	SCALE AS SHOWN
SITE ADDRESS ELMER ROAD BOGNOR REGIS PO22 6EH	CORNERSTONE ID CS - 12718		HOST ID VF - 46574		SHARER ID 02 - 45503	
DRAWING TITLE SITE LOCATION MAPS	CONSULTANT REF No. 1303/030		PURPOSE OF ISSUE PLANNING		DRAWING No. 100	
				REVISION -		