


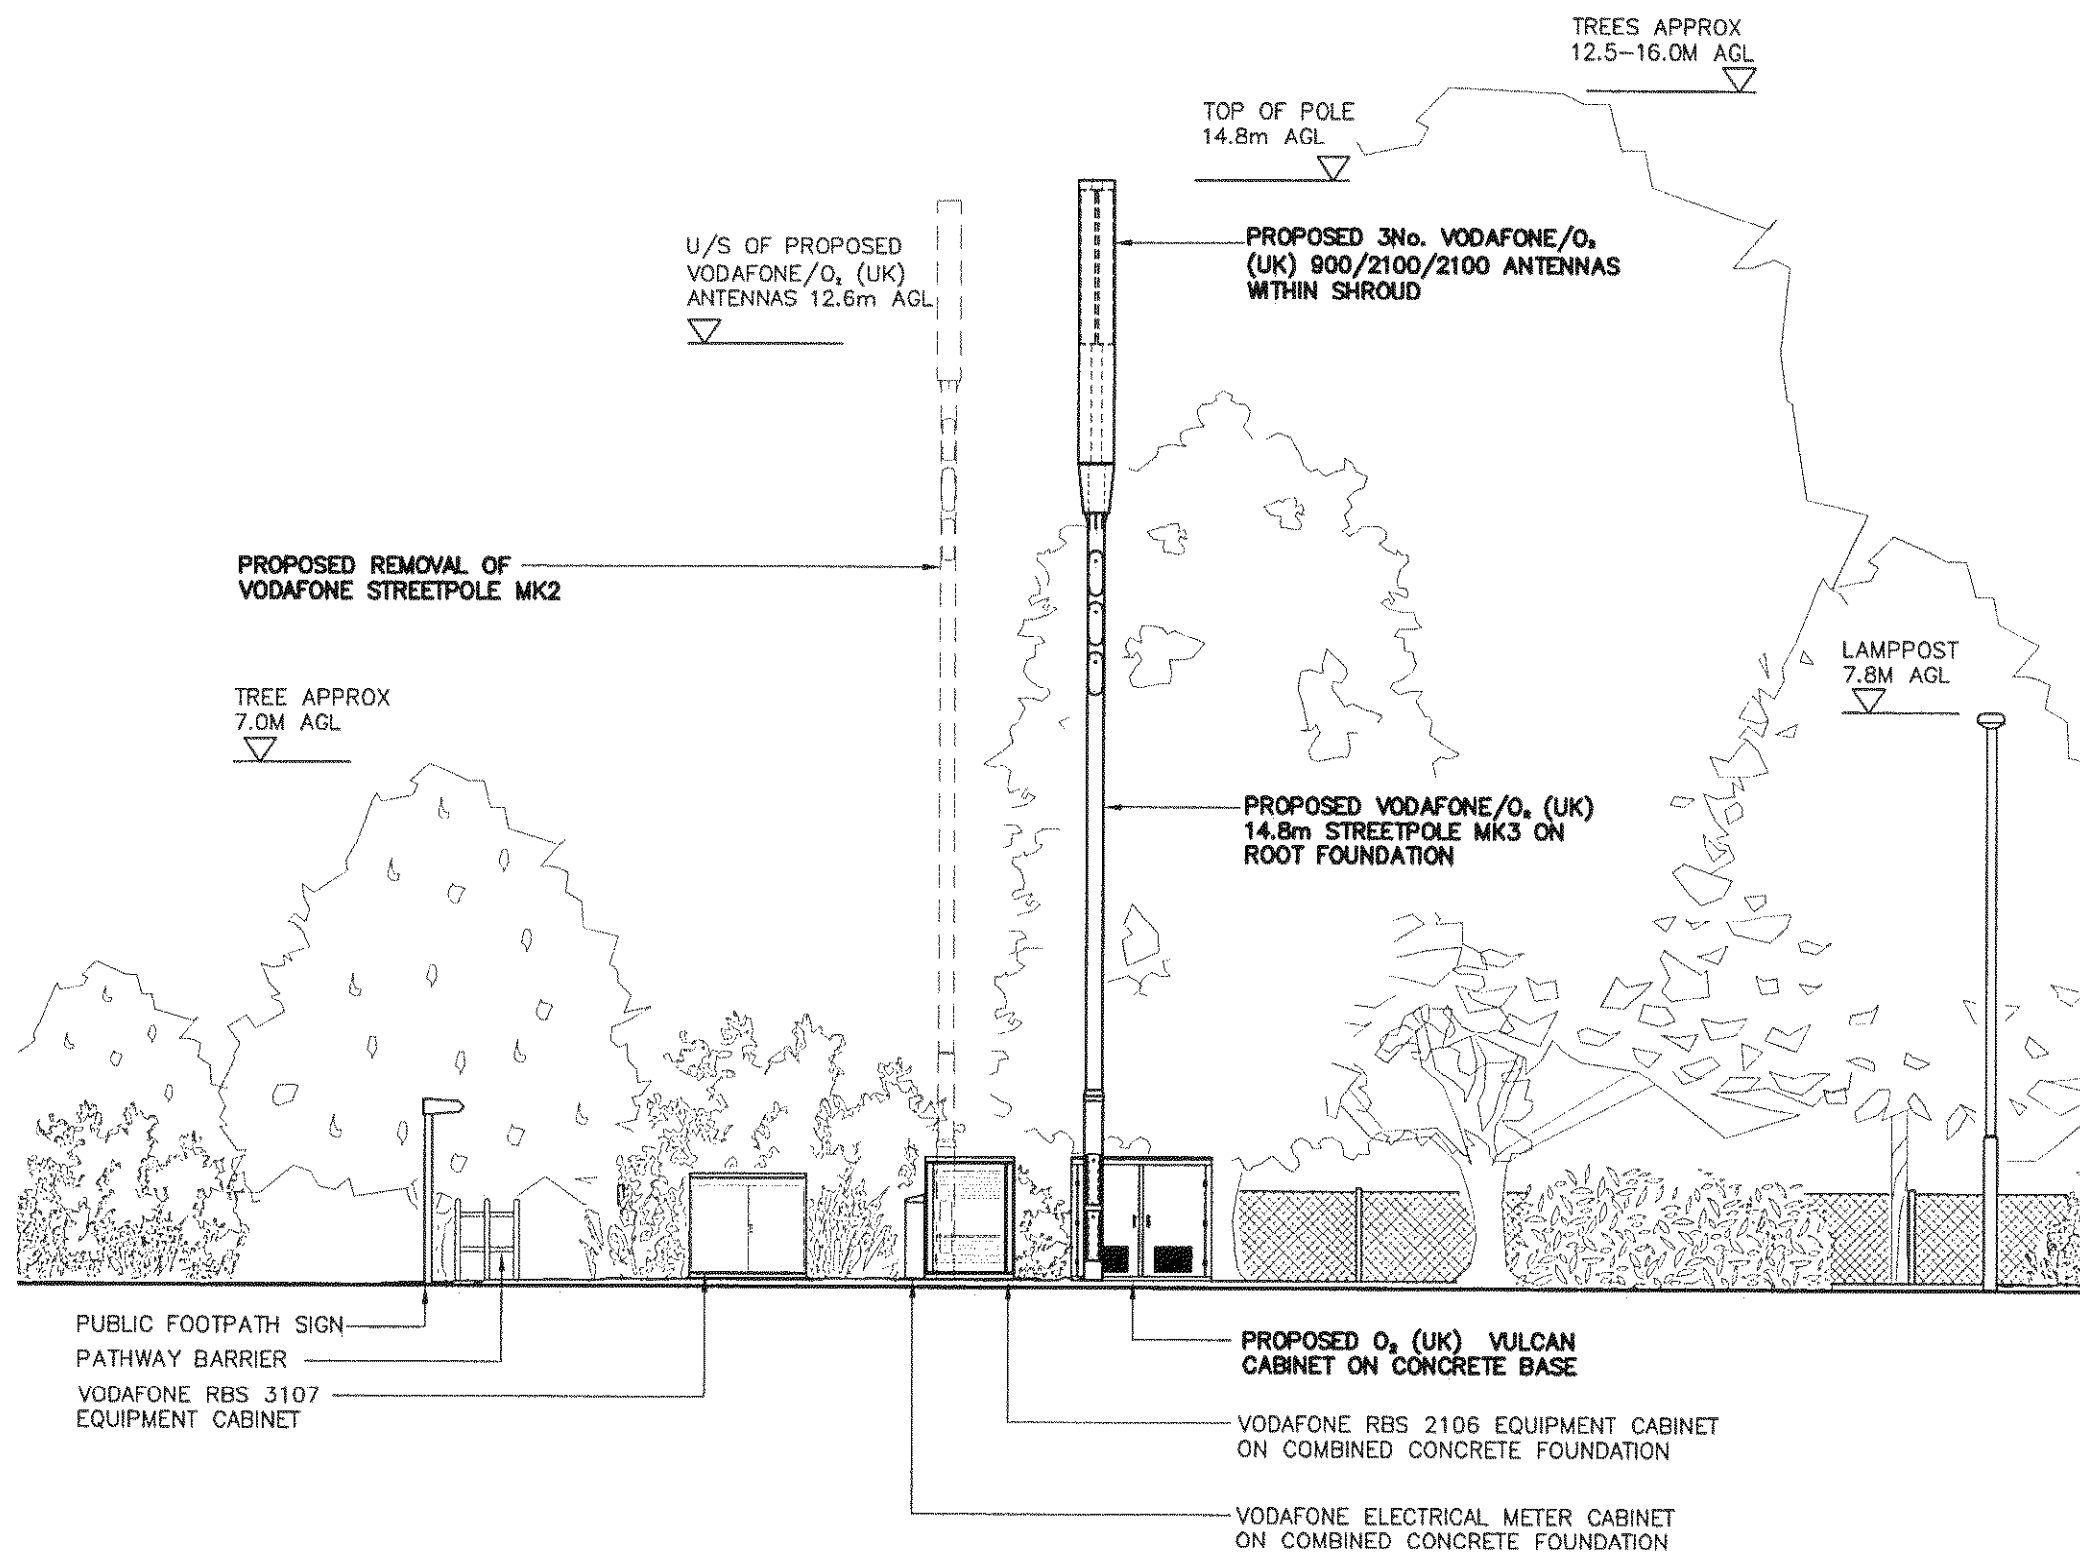

ELEVATION 'A'
SCALE 1:100

- NOTES:**
1. ALL DIMENSIONS ARE IN MILLIMETRES UNLESS OTHERWISE SPECIFIED
 2. ASSUME ALL SITE DETAILS ARE EXISTING UNLESS OTHERWISE NOTED.
 3. THE DRAWINGS COMPLY WITH O₂ (UK) & VODAFONE STANDARD ICNIRP GUIDELINES.

--	--	

CORNERSTONE PROJECT

Telephone 01932 575 900 Fax 01932 575 901