


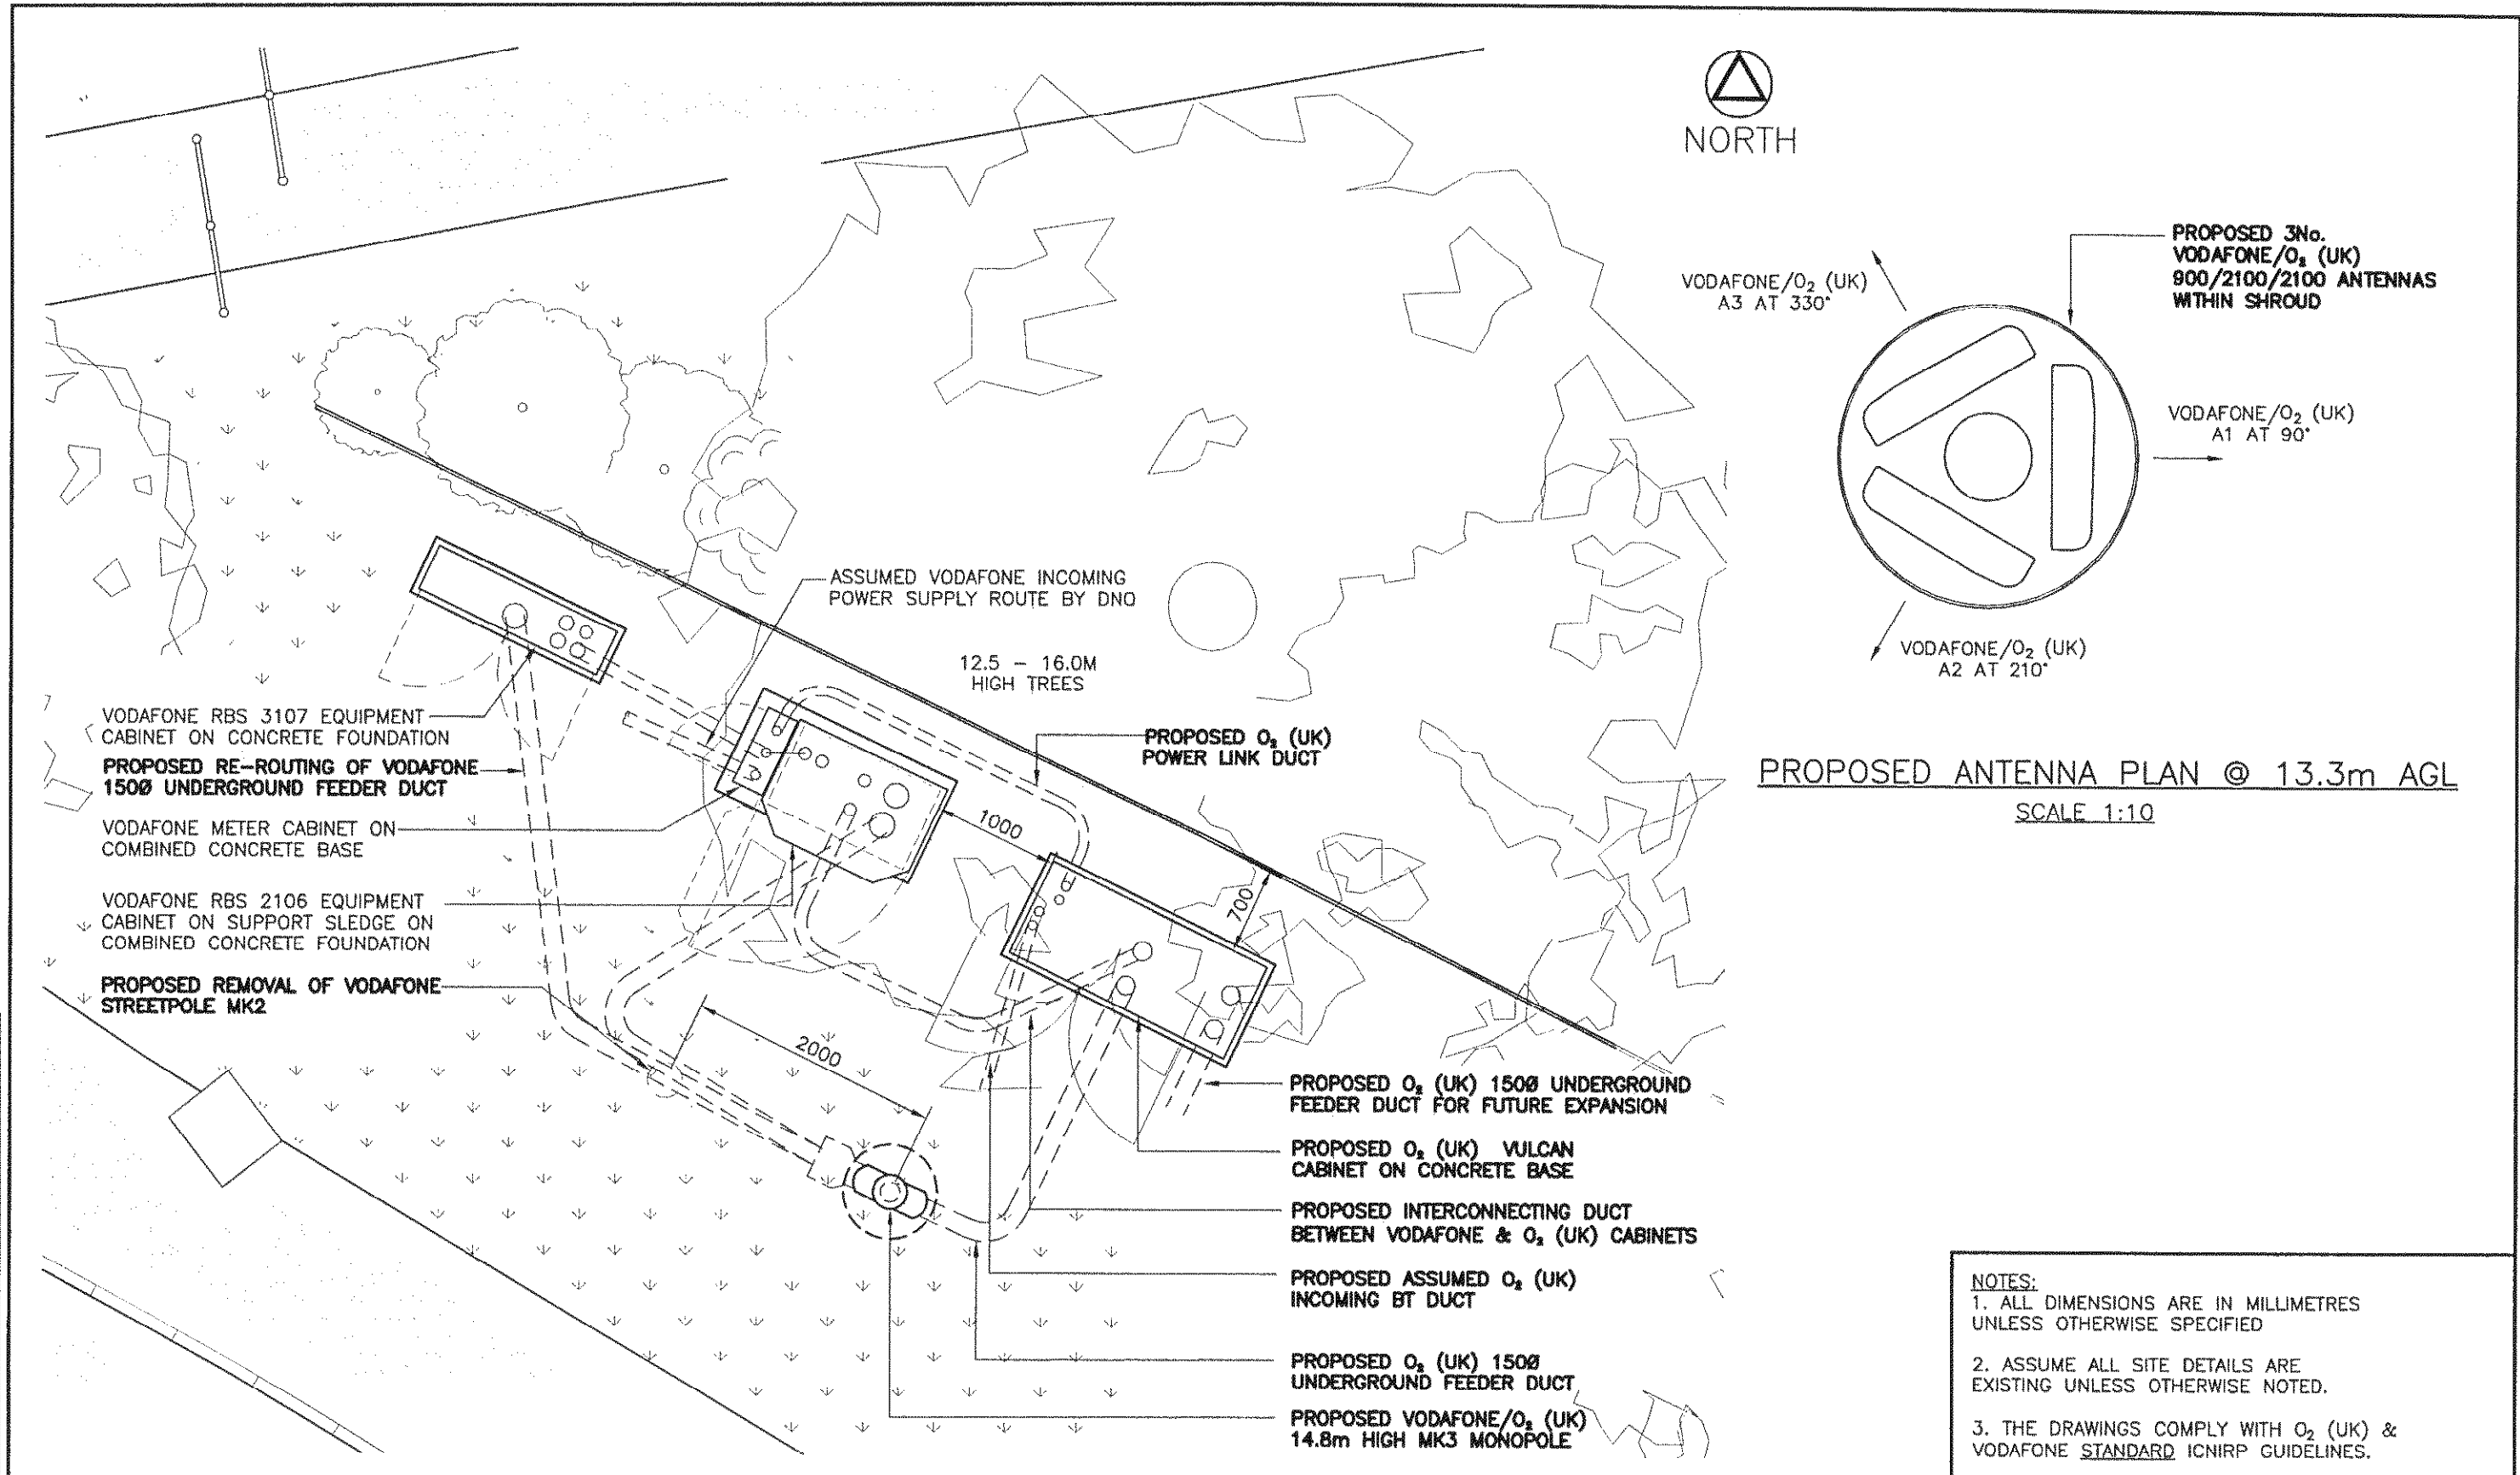

NOTES:

1. ALL DIMENSIONS ARE IN MILLIMETRES UNLESS OTHERWISE SPECIFIED
2. ASSUME ALL SITE DETAILS ARE EXISTING UNLESS OTHERWISE NOTED.
3. THE DRAWINGS COMPLY WITH O₂ (UK) & VODAFONE STANDARD ICNIRP GUIDELINES.

						 CORNERSTONE PROJECT	 Tyco Electronics Tyco Electronics UK Infrastructure Ltd. Heriot House Heriot Road Chertsey, Surrey KT16 9DT Telephone 01932 575 900 Fax 01932 575 901	CELL NAME LUCKING LANE STREETWORKS		OPTION A	DRAWN VENY	CHECKED SY	APPROVED AKSESS	DATE 21.05.10	SCALE AS SHOWN	
								SITE ADDRESS ELMER ROAD BOGNER REGIS PO22 6EH		CORNERSTONE ID CS - 12718		HOST ID VF - 46574		SHARER ID 02 - 45503		
								CONSULTANT REF No. 1303/030								
								DRAWING TITLE EQUIPMENT PLAN/ANTENNA PLAN		PURPOSE OF ISSUE PLANNING		DRAWING No. 400		REVISION -		
REV.	DATE	REMARKS			BY	CHK.										