


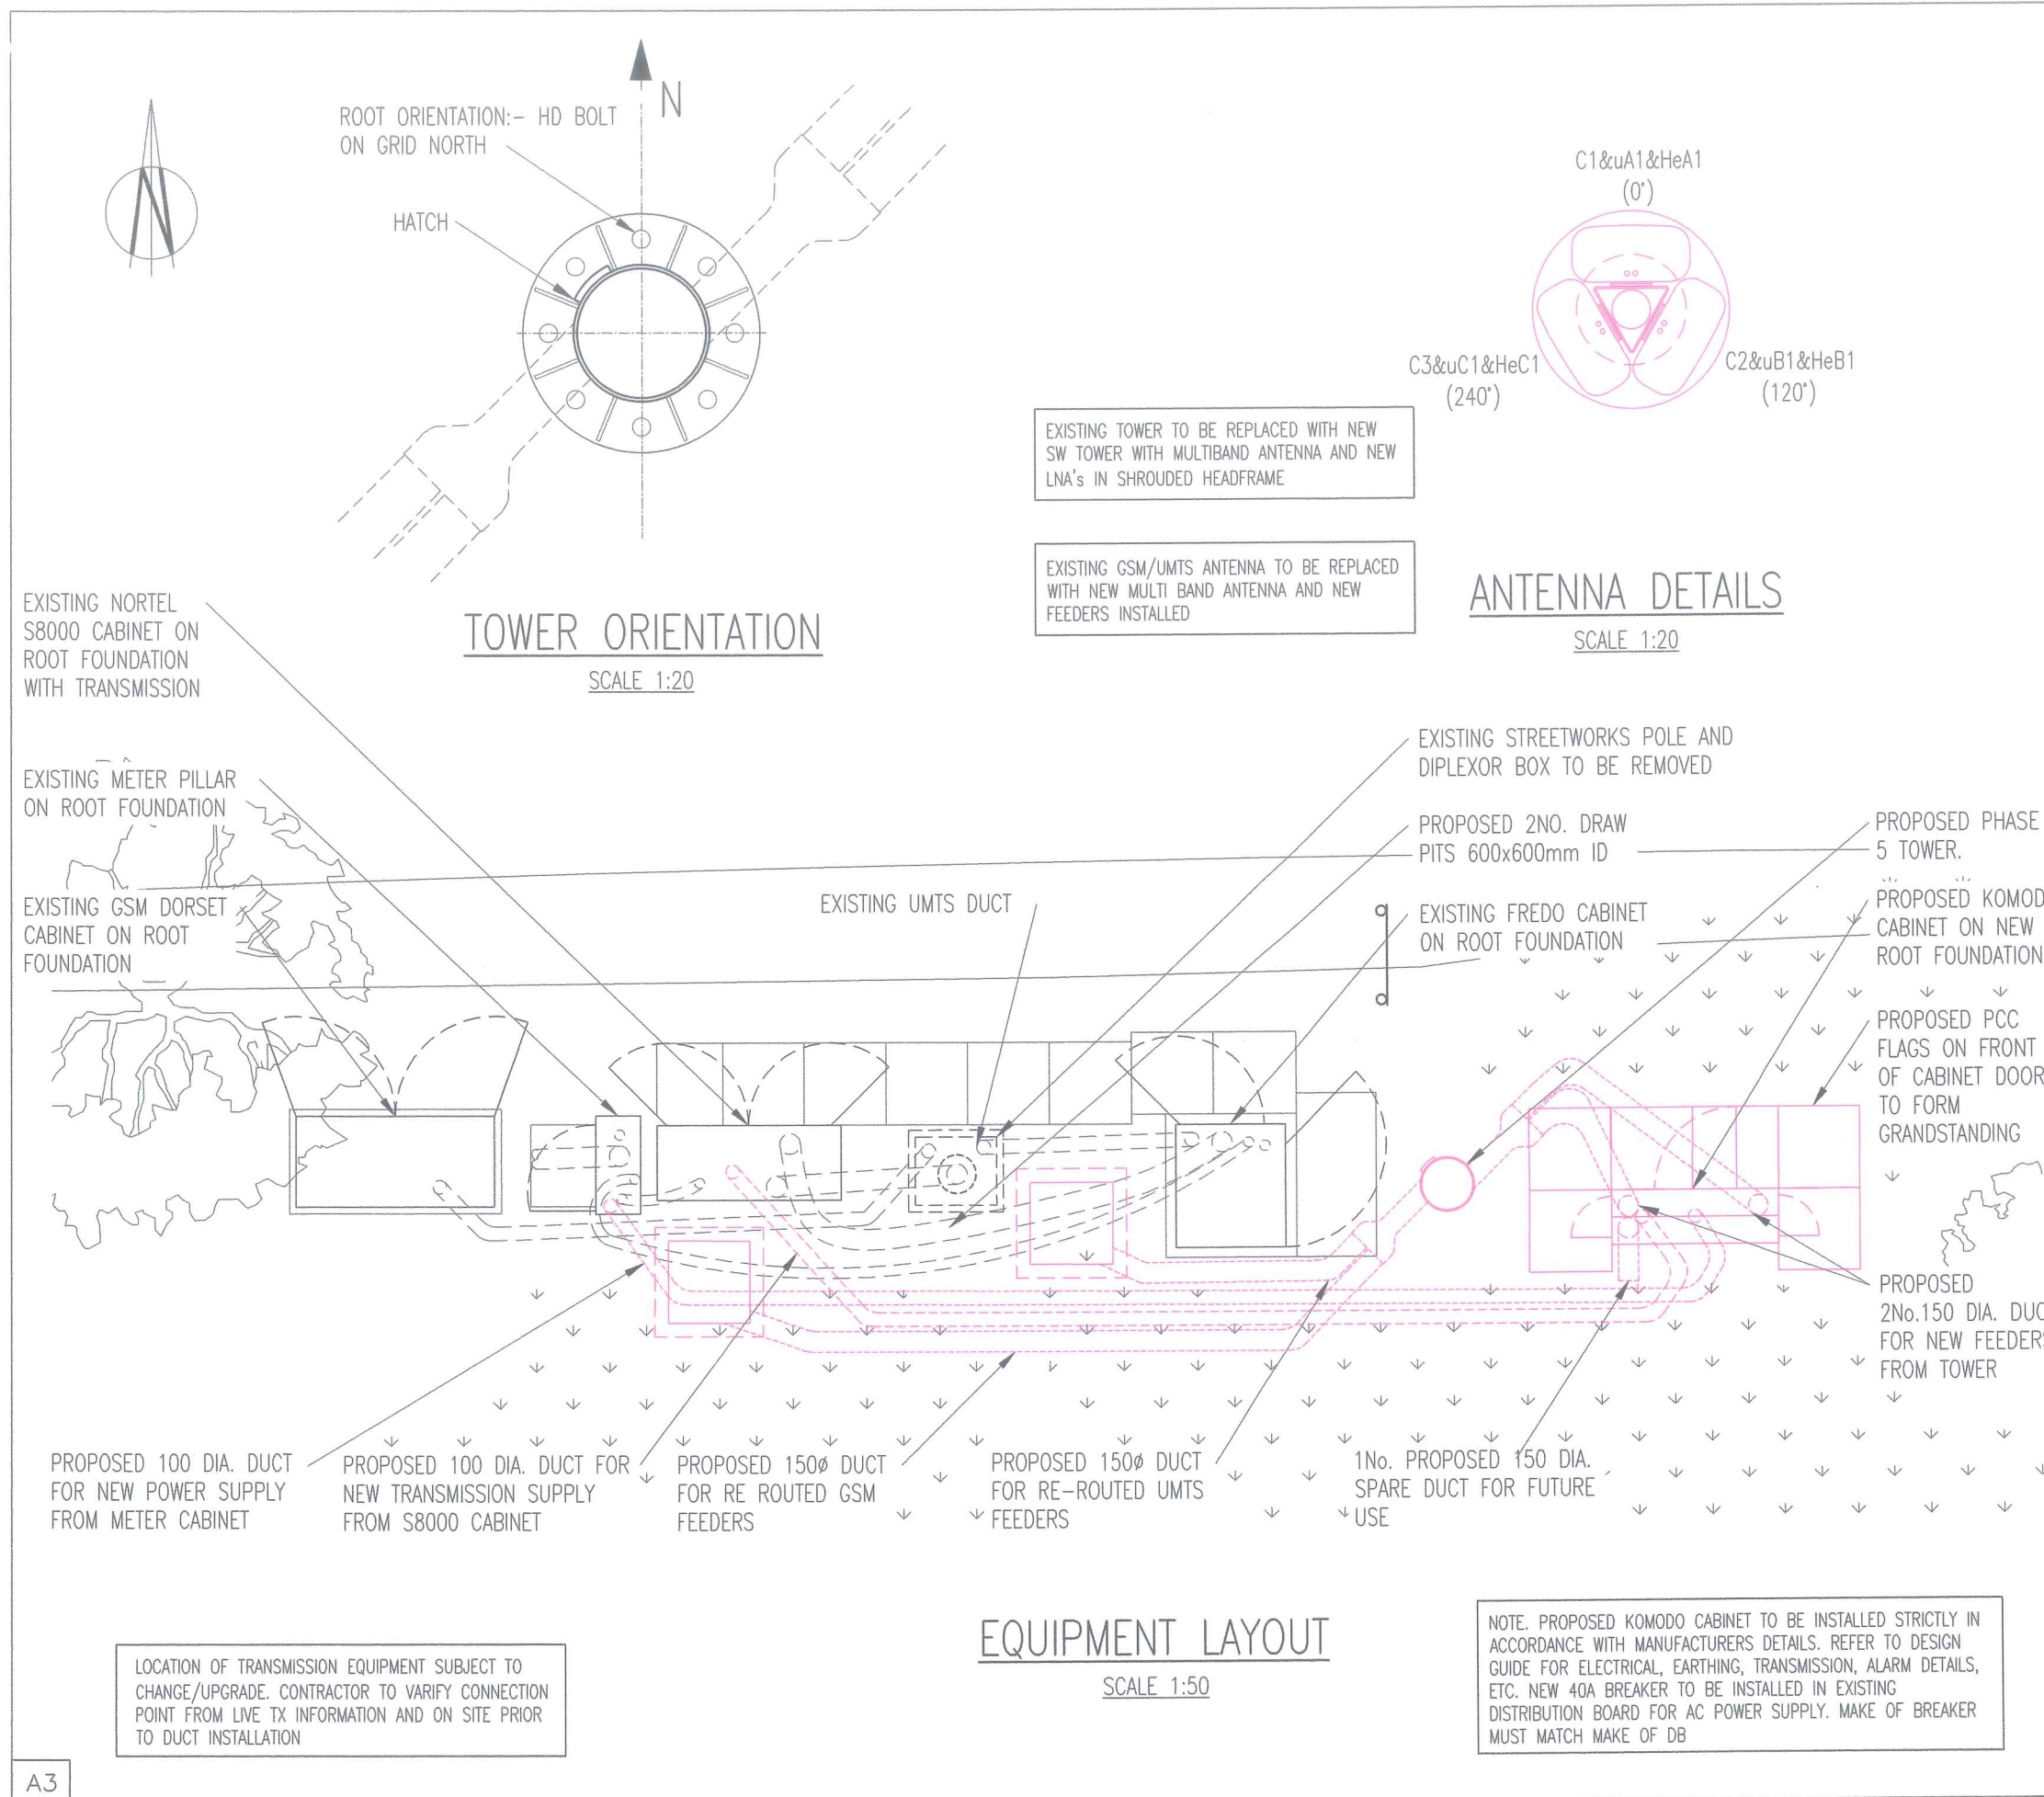

COVENTRY CONFIG. B1y/i/2		NOM/RDS DATE/REV. NOM. 30/04/2015											
<table border="1"> <tr> <td>A1</td> <td>PRELIMINARY ISSUE FOR APPROVAL</td> <td>05/06/15</td> <td>MAS</td> <td>REM</td> </tr> <tr> <td>No.</td> <td>Revision</td> <td>Date</td> <td>By</td> <td>ckd</td> </tr> </table>				A1	PRELIMINARY ISSUE FOR APPROVAL	05/06/15	MAS	REM	No.	Revision	Date	By	ckd
A1	PRELIMINARY ISSUE FOR APPROVAL	05/06/15	MAS	REM									
No.	Revision	Date	By	ckd									
MBNL 6 Anglo Office Park 67 White Lion Road Amersham HP7 9FB Tel: 01494 762 923 Email: info@mbnl.co.uk													
WHP Wilkinson Helsby Unit 17B, Astley Way Industrial Estate Astley lane, Swillington, Leeds LS26 8XT Tel: 0113 3023550 Fax: 0113 2876834 e-mail: info@wilkinson-helsby.co.uk													
Site Name & Address: ELMER ROAD BOGNOR REGIS WEST SUSSEX PO22 6DZ													
Title: PROPOSED TELECOMMUNICATIONS STREETWORKS UPGRADE EQUIPMENT LAYOUT													
Purpose of Issue: APPROVAL													
Drawing No: 71562 - 03													
Cell No: 71562		MBNL ID: ARN008											
Issue: A1	Scale: AS STATED Drn: MAS	Ch'd: REM App: REM	Date: 05/06/15 Date: 05/06/15										