


14.7.

EXISTING 2 PORT
ANTENNA

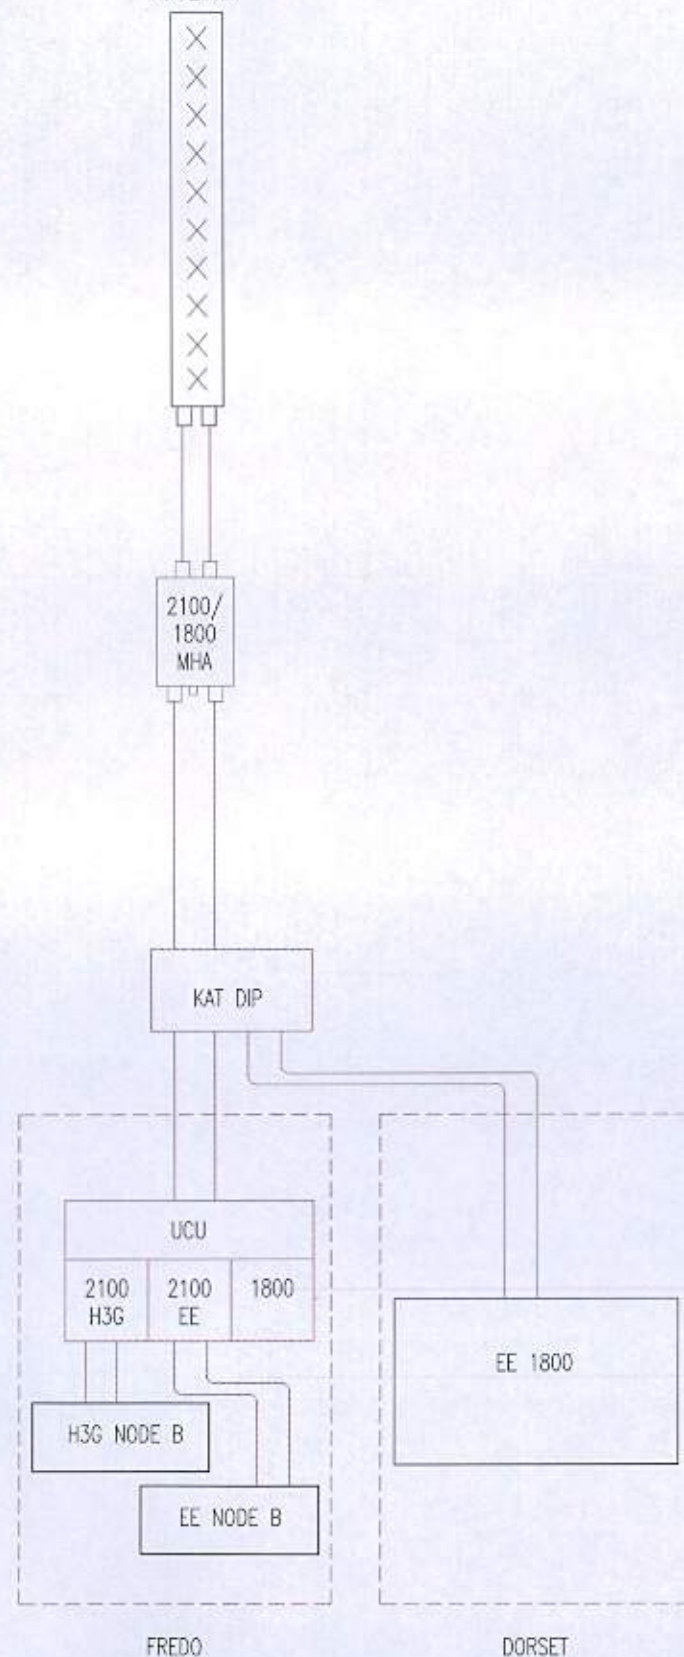


EXISTING SCHEMATIC

NTS

NOTE. SCHEMATICS ARE INDICATIVE.
ORIENTATION OF EQUIPMENT CABINETS IS SITE
DEPENDANT AND SEQUENCE OF FEEDER
CONNECTIONS MAY VARY DEPENDING ON THE
ANTENNA MANUFACTURER

PROPOSED 6 PORT
ANTENNA REF. ATR4518R4
790-960 & 1710-2690 & 1710-2690

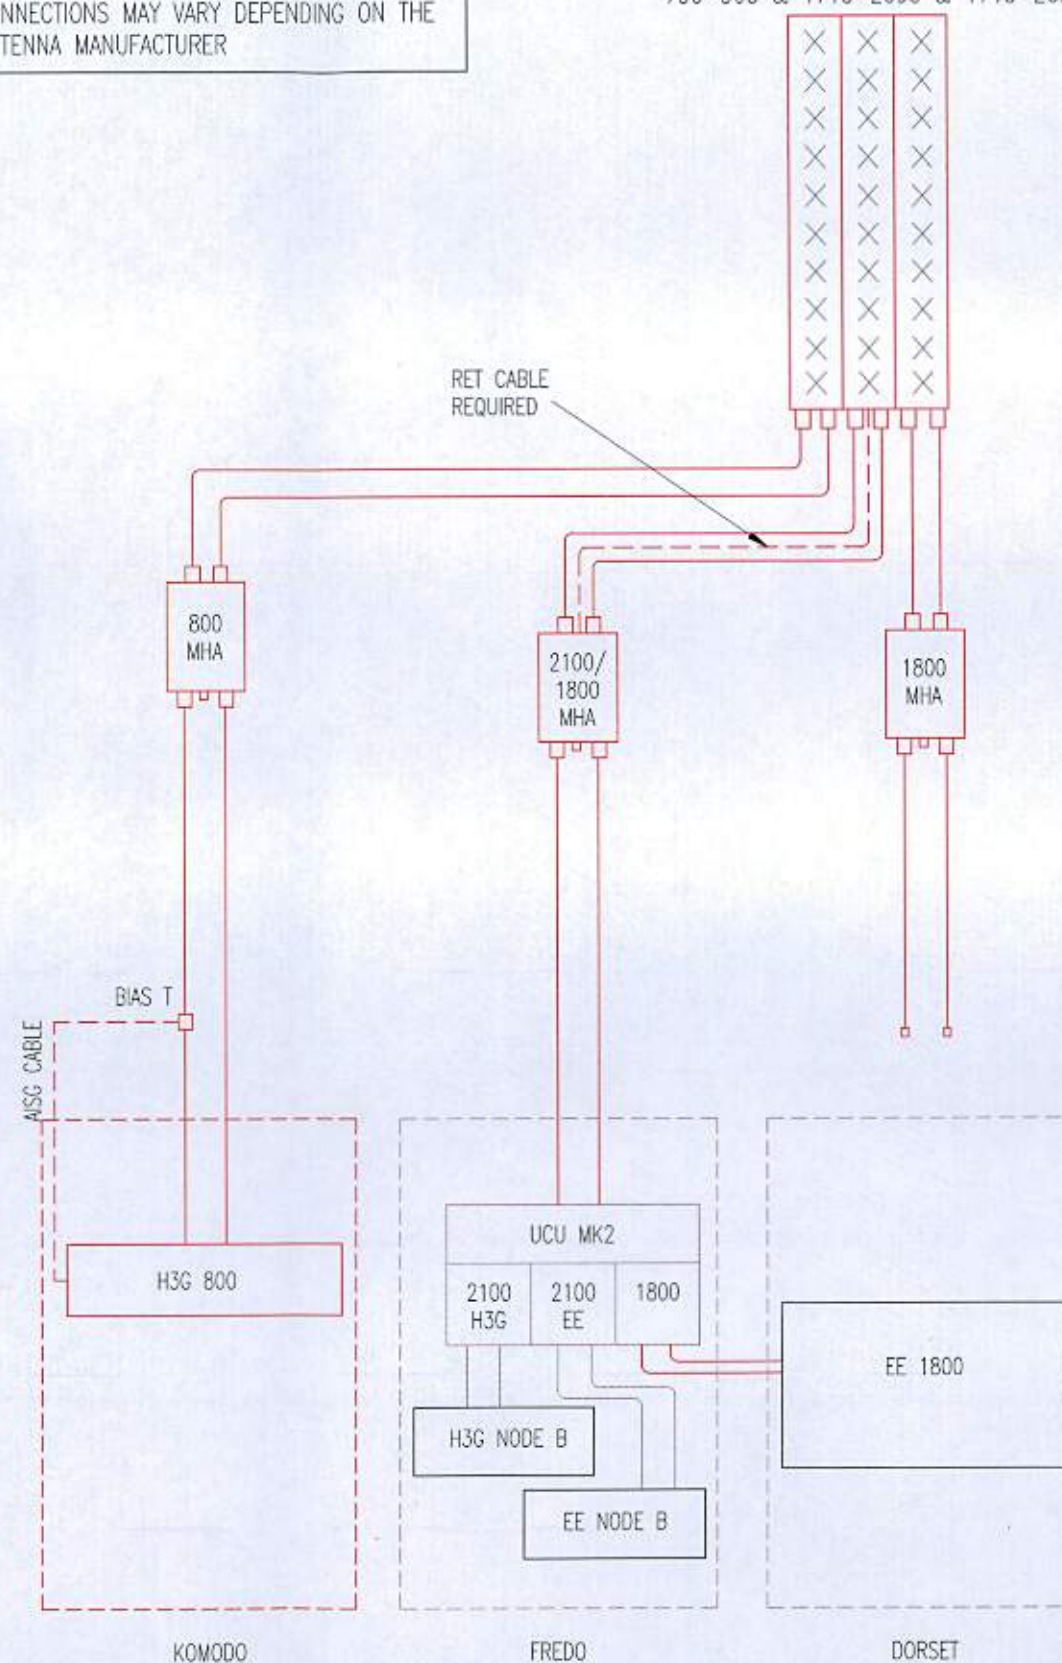

PROPOSED SCHEMATIC

NTS

COVENTRY CONFIG.
NON-SIMILAR

NOM/RDS DATE/REV.
NOM. 30/04/2015

D	EQUIPMENT LOCATION CORRECTED TO SUITE LPA	13.07.15	MAS	REM
C	CONSTRUCTION ISSUE	08.07.15	I.P.	REM
B	PRELIMINARY ISSUE FOR PLANNING	07/07/15	MAS	REM
A2	SCHEME REVISED TO SHOW EXISTING UCU's RETAINED FOR GSM/UMTS & SPARE FEEDER TERMINATED IN TOWER	06/07/15	MAS	REM
A1	PRELIMINARY ISSUE FOR APPROVAL	05/06/15	MAS	REM
No.	Revision	Date	By	ckd

MBNL

6 Anglo Office Park
67 White Lion Road
Amersham
HP7 9FB

Tel: 01494 762 923
Email: info@mbnl.co.uk



WHP Wilkinson Helsby
Unit 17B, Astley Way Industrial Estate
Astley Lane, Swillington, Leeds
LS26 8XT
Tel: 0113 3023550 Fax: 0113 2876834
e-mail: info@wilkinson-helsby.co.uk

Site Name & Address:

ELMER ROAD BOGNOR REGIS WEST
SUSSEX PO22 6DZ

Title:

PROPOSED TELECOMMUNICATIONS
STREETWORKS UPGRADE
EQUIPMENT SCHEMATICS

Purpose of Issue:

CONSTRUCTION

Drawing No:

71562 - 07

Cell No:

71562

MBNL Ref:

ARN008

Issue:

D

Scale: AS STATED

Drn: MAS

Date: 21/04/15

Ch'd: REM

App: REM

Date: 05/06/15

Date: 05/06/15

A3