



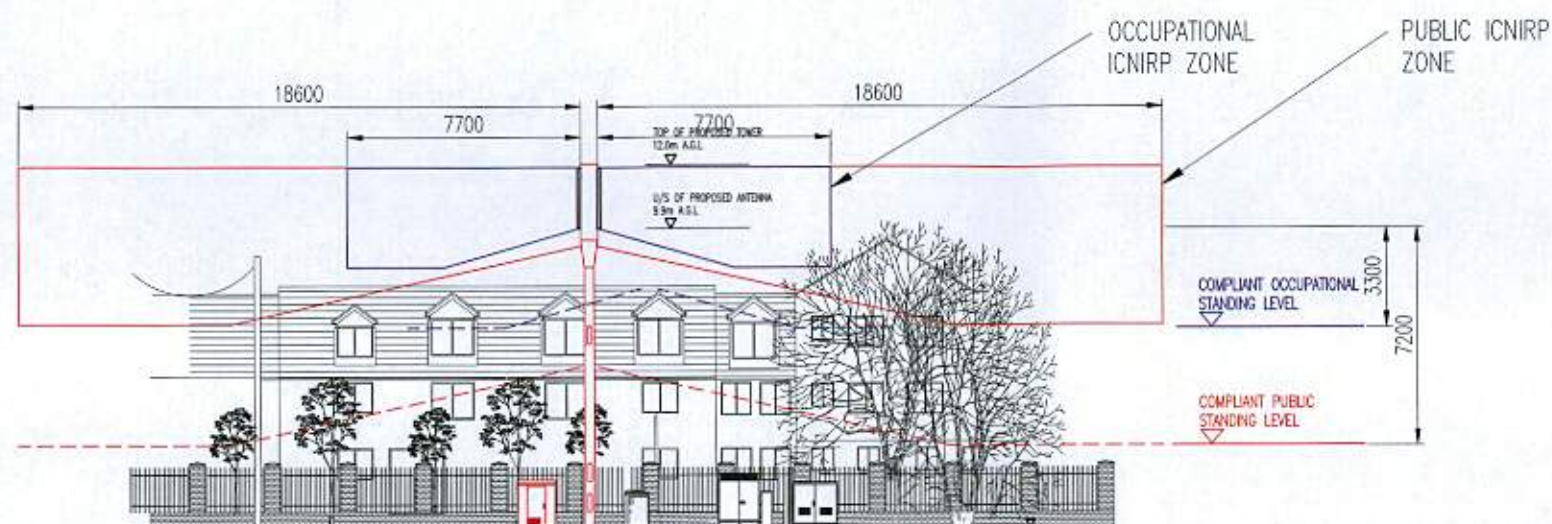

ELEVATION

SCALE 1:250

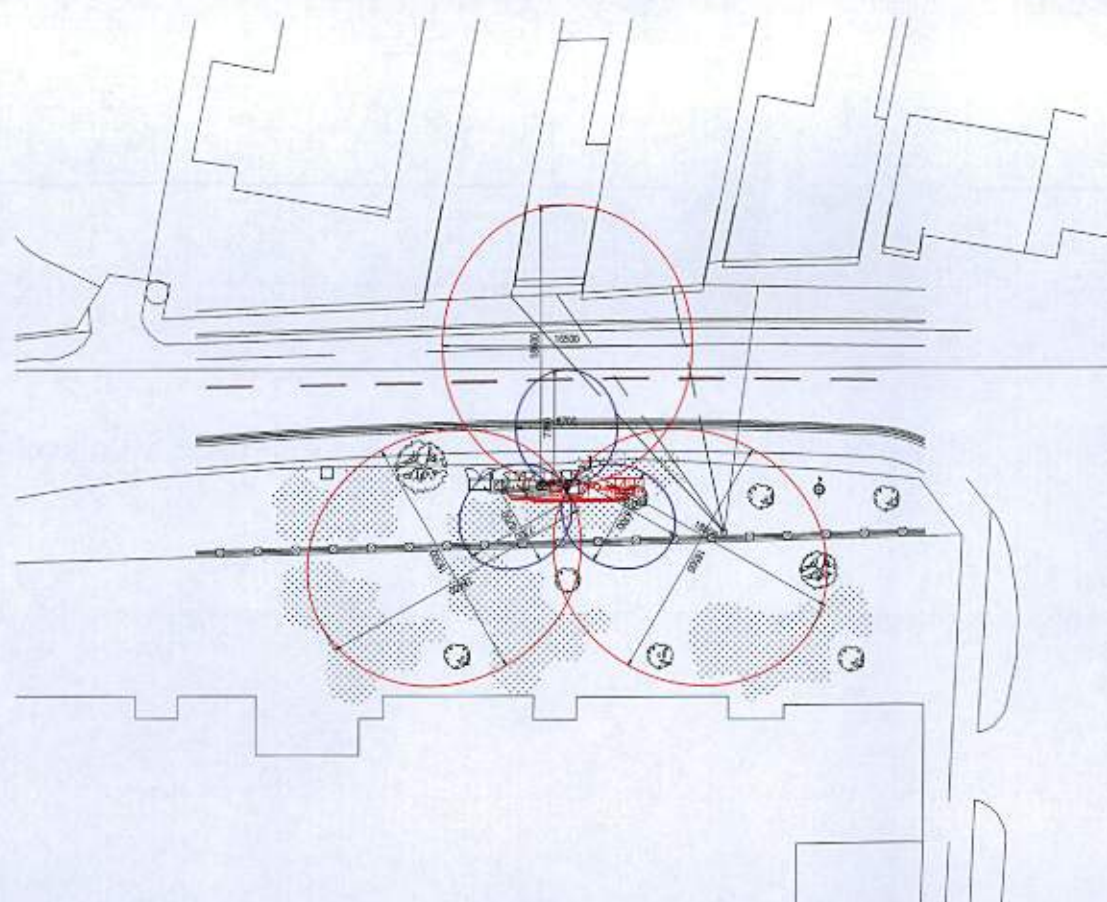

PLAN

SCALE 1:500

ICNIRP EXCLUSION ZONES ARE BASED ON VALUES WITHIN THE MBNL ICNIRP COMPLIANCE CERTIFICATION DOCUMENT GSDD008 R6.0 EXISTING SITE TYPE GF/RT (GSM/UMTS) NO OTHER OPERATORS WITHIN 50m HORIZ AND 4m VERT. USE VALUES FOR EE/H3g ONLY
 PROPOSED WORKS: H3G LTE UPGRADE
 ANTENNA TYPE: KAT 742215
 BEARINGS: 0°, 120°, 240°
 ACTUAL BUILD HEIGHT: 9.35m
 FRONT DISTANCE PUBLIC: 18.6m
 FRONT DISTANCE OCCUPATIONAL: 7.7m
 PUBLIC BUILD HEIGHT: 7.2m
 COMPLIANCE DISTANCES BASED ON THE FOLLOWING EQUIPMENT POWER:
 800MHz - 80W
 1800MHz - 320W
 2100MHz - 220W
 2600MHz - 80W

D	EQUIPMENT LOCATION CORRECTED TO SUITE LPA	13.07.15	MAS	REM
C	CONSTRUCTION ISSUE	08.07.15	L.P.	REM
B	PRELIMINARY ISSUE FOR PLANNING	07/07/15	MAS	REM
A2	SCHEME REVISED TO SHOW EXISTING UCU'S RETAINED FOR GSM/UMTS & SPARE FEEDER TERMINATED IN TOWER	06/07/15	MAS	REM
A1	PRELIMINARY ISSUE FOR APPROVAL	05/06/15	MAS	REM
No.	Revision	Date	By	ckd

MBNL

6 Anglo Office Park
 67 White Lion Road
 Amersham
 HP7 9FB

Tel: 01494 762 923
 Email: info@mbnl.co.uk



WHP Wilkinson Helsby
 Unit 17B, Astley Way Industrial Estate
 Astley Lane, Swillington, Leeds
 LS26 8XT

Tel: 0113 3023550 Fax: 0113 2876834
 e-mail: info@wilkinson-helsby.co.uk

Site Name & Address:

ELMER ROAD BOGNOR REGIS WEST
 SUSSEX PO22 6DZ

Title:

PROPOSED TELECOMMUNICATIONS
 STREETWORKS UPGRADE
 ICNIRP DETAILS

Purpose of Issue:

CONSTRUCTION

Drawing No:

71562 - 08

Cell No:

71562

MBNL Ref:

ARN008

Issue:

D

Scale: AS STATED

Ch'd: REM

Date: 05/06/15

Drn: MAS

Date: 21/04/15

App: REM

Date: 05/06/15