


750x600 CLEAR OPENING HEAVY DUTY MANHOLE COVER AND FRAME ON CONCRETE BED AND HAUNCH


CONTRACTOR TO CARRY OUT HAND DUG TRENCH ACROSS EQUIPMENT C/L TO LOCATE ALL EXISTING SERVICES PRIOR TO MECHANICAL EXCAVATIONS. WHERE NECESSARY SERVICES ARE TO BE DIVERTED BY SERVICE PROVIDER PRIOR TO COMMENCEMENT OF WORKS

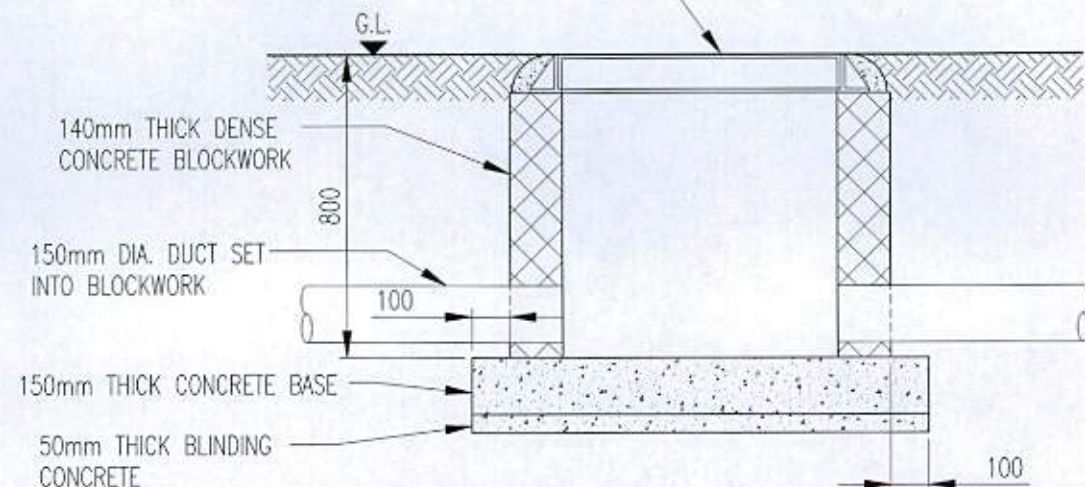

### DRAW PIT DETAILS

SCALE 1:20

ALL DUCTS TO HAVE TEMP PLASTIC CAPS AND DRAW ROPES THEN SEALED WITH EXPANDING FOAM FOLLOWING CABLE INSTALLATION

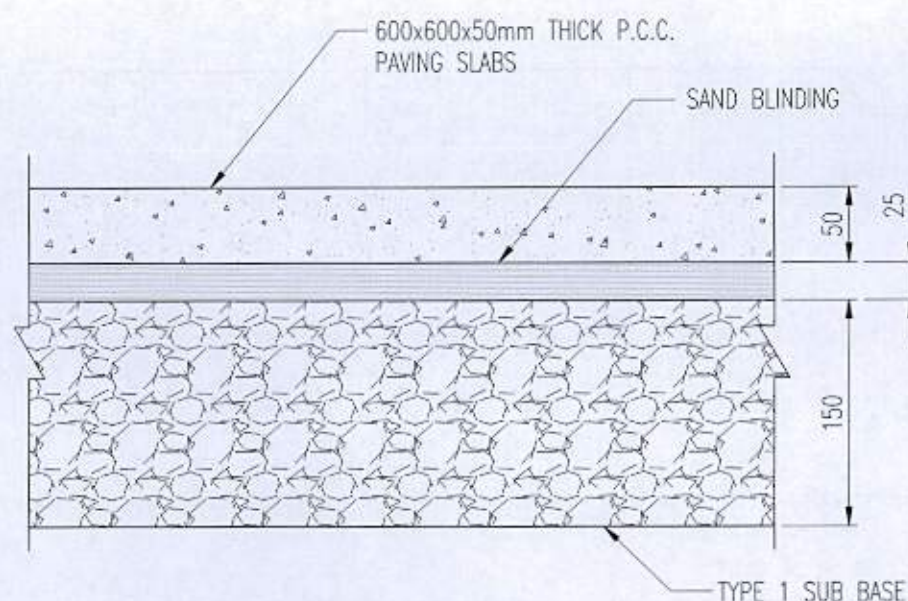

### PAVING DETAILS

SCALE 1:5

#### CONCRETE NOTES

1. ALL MATERIALS AND WORKMANSHIP TO BE IN ACCORDANCE WITH BS:8110 PARTS 1&2 - THE STRUCTURAL USE OF CONCRETE.
2. CONCRETE TO BE GRADE FND3
3. REINFORCEMENT TO BE PLACED IN ACCORDANCE WITH BS:8110.
4. CEMENT CONTENT NOT LESS THAN 330Kg/m<sup>3</sup>, FREE WATER CEMENT RATIO NOT MORE THAN 0.50.
5. COVER TO REINFORCEMENT TO BE 50mm, UNLESS NOTED OTHERWISE.
6. ALL EXPOSED CONCRETE TO BE CHAMFERED 25x25mm
7. ALL DUCTS TO BE LAID WITH DRAW CORDS TO ENABLE CABLES TO BE PULLED THROUGH DUCTS
8. ALL DUCTS TO BE SEALED WITH EXPANDING FOAM AFTER CABLE INSTALLATION
9. WHERE POSSIBLE ALL DUCTS TO BE LAID WITH A MINIMUM BEND RADIUS OF 450mm
10. TELECOM AND POWER DUCTS TO BE KEPT SEPARATE

| No. | Revision                                           | Date     | By   | ckd |
|-----|----------------------------------------------------|----------|------|-----|
| D   | EQUIPMENT LOCATION CORRECTED TO SUITE LPA COMMENTS | 13.07.15 | MAS  | REM |
| C   | CONSTRUCTION ISSUE                                 | 08.07.15 | I.P. | REM |
| B   | PRELIMINARY ISSUE FOR PLANNING                     | 07/07/15 | MAS  | REM |

# MBNL

6 Anglo Office Park  
67 White Lion Road  
Amersham  
HP7 9FB

Tel: 01494 762 923  
Email: info@mbnl.co.uk



**WHP Wilkinson Helsby**  
Unit 17B, Astley Way Industrial Estate  
Astley Lane, Swillington, Leeds  
LS26 8XT

Tel: 0113 3023550 Fax: 0113 2876834  
e-mail: info@wilkinson-helsby.co.uk

Site Name & Address:

ELMER ROAD BOGNOR REGIS WEST  
SUSSEX PO22 6DZ

Title:

PROPOSED TELECOMMUNICATIONS  
STREETWORKS UPGRADE  
DRAW PIT AND PAVING DETAILS

Purpose of Issue:

CONSTRUCTION

Drawing No:

71562 - 11

Cell No:

71562

MBNL Ref:

ARN008

Issue:  
D

Scale: AS STATED  
Dm: MAS

Ch'd: REM  
App: REM

Date: 05/06/15  
Date: 05/06/15