

EXISTING EQUIPMENT

CABINET DETAILS:

FREDO CABINET ON ROOT FOUNDATION WITH FLEXI UNITS & UCU's
DIMENSIONS: 900x800x1240 HIGH
MATERIAL: STEEL
COLOUR: GREY

NORTEL S8000 ON ROOT FOUNDATION WITH TRANSMISSION
DIMENSIONS: 1355x655x1785 HIGH
MATERIAL: STEEL
COLOUR: GREY

METER CABINET ON ROOT FOUNDATION
DIMENSIONS: 700x300x1200 HIGH
MATERIAL: STEEL
COLOUR: GREEN

SW TYPE 1 DIPLEXOR BOX AT THE BASE OF TOWER
DIMENSIONS: 600x500x1320 HIGH
MATERIAL: STEEL
COLOUR: GREY

DORSET CABINET ON ROOT FOUNDATION
DIMENSIONS: 1465x665x1500 HIGH
MATERIAL: STEEL
COLOUR: GREEN

TOWER DETAILS:

PHASE 1 STREETWORKS POLE WITH ON ROOT FOUNDATION

PROPOSED EQUIPMENT


CABINET DETAILS:

KOMODO ON ROOT FOUNDATION
DIMENSIONS: 1230x400x1542 HIGH
MATERIAL: STEEL
COLOUR: GREY

TOWER DETAILS
PHASE 5 STREETWORKS TOWER WITH GRP SHROUDED
HEADFRAME MOUNTED ON NEW ROOT FOUNDATION
COLOUR: GALVANISED
HEADFRAME SHROUD COLOUR: GREY

EXISTING TOWER, ANTENNA AND FEEDERS TO BE REPLACED
WITH SIMILAR STREETWORKS TOWER MOUNTED ON NEW ROOT
FOUNDATION. NEW FEEDERS TO RUN ALONG EXISTING ROUTE
TO GSM/UMTS CABINETS. NEW LNA's AND FEEDERS INSTALLED
TO NEW KOMODO CABINET. NEW 40A BREAKER TO BE
INSTALLED IN EXISTING DISTRIBUTION BOARD FOR AC KOMODO
POWER SUPPLY.

EXCLUSION ZONES CONFORM TO THE ICNIRP
REFERENCE LEVEL FOR LIMITED EXPOSURE TO
MEMBERS OF THE GENERAL PUBLIC

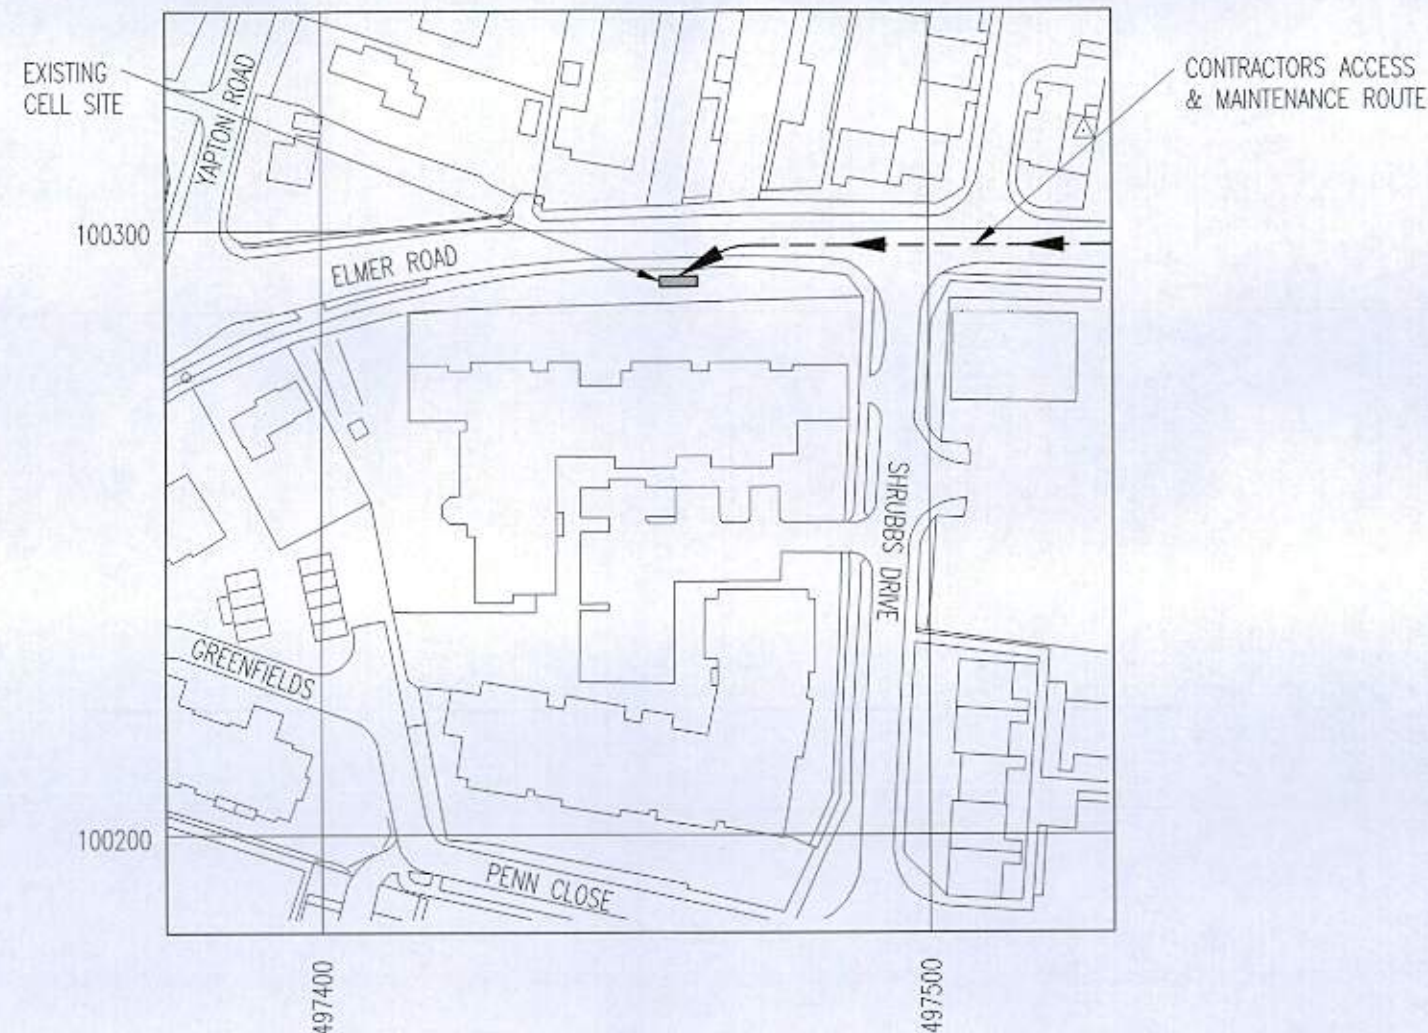

LOCATION PLAN

SCALE 1:1250

REPRODUCED FROM ORDNANCE SURVEY PROMAP DATA© CROWN COPYRIGHT 2015
LICENCE NUMBER 100020449

NGR E 497464
NGR N 100389

COVENTRY CONFIG.
NON-SIMILAR

NOM/RDS DATE/REV.
NOM. 30/04/2015

14/7/15

SUBSTITUTION

D	EQUIPMENT LOCATION CORRECTED TO SUITE LPA COMMENTS	13.07.15	MAS	REM
C	CONSTRUCTION ISSUE	08.07.15	L.P.	REM
B	PRELIMINARY ISSUE FOR PLANNING	07/07/15	MAS	REM
A2	SCHEME REVISED TO SHOW EXISTING UCU's RETAINED FOR GSM/UMTS & SPARE FEEDER TERMINATED IN TOWER	06/07/15	MAS	REM
A1	PRELIMINARY ISSUE FOR APPROVAL	05/06/15	MAS	REM
No.	Revision	Date	By	ckd

MBNL

6 Anglo Office Park
67 White Lion Road
Amersham
HP7 9FB

Tel: 01494 762 923
Email: info@mbnl.co.uk



WHP Wilkinson Helsby
Unit 17B, Astley Way Industrial Estate
Astley Lane, Swillington, Leeds
LS26 8XT

Tel: 0113 3023550 Fax: 0113 2876834
e-mail: info@wilkinson-helsby.co.uk

Site Name & Address:

ELMER ROAD BOGNOR REGIS WEST
SUSSEX PO22 6DZ

Title:

PROPOSED TELECOMMUNICATIONS
STREETWORKS UPGRADE
SITE LOCATION

Purpose of Issue:

CONSTRUCTION

Drawing No:

71562 - 01

Cell No:

71562

MBNL Ref:

ARN008

Issue:
D

Scale: AS STATED
Drm: MAS

Ch'd: REM
Date: 05/06/15
App: REM
Date: 05/06/15