



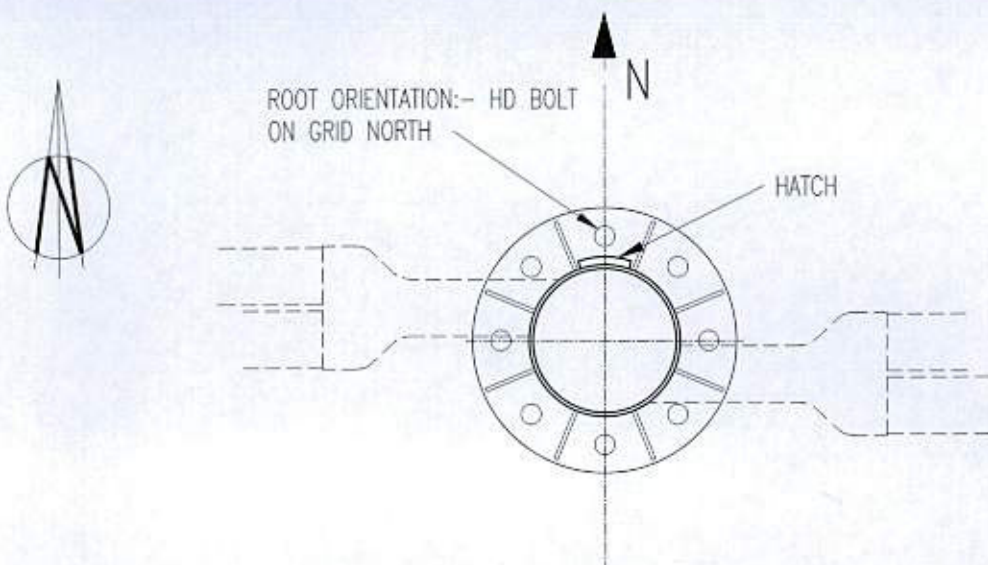

TOWER ORIENTATION

SCALE 1:20

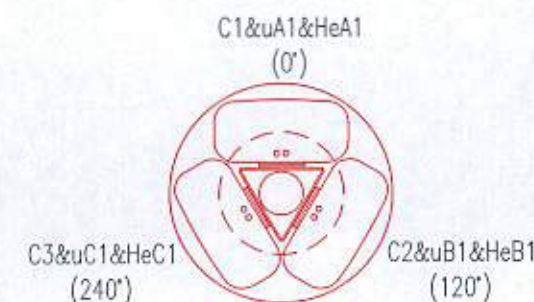

ANTENNA DETAILS

SCALE 1:20

EXISTING NORTEL S8000 CABINET ON ROOT FOUNDATION WITH TRANSMISSION

EXISTING METER PILLAR ON ROOT FOUNDATION

EXISTING GSM DORSET CABINET ON ROOT FOUNDATION

EXISTING GSM DUCT EXTENDED TO NEW DRAW PIT

EXISTING UMTS DUCT

EXISTING STREETWORKS POLE AND DIPLEXOR BOX TO BE REMOVED

PROPOSED DRAW 600x600mm ID

EXISTING FREDO CABINET ON ROOT FOUNDATION

PROPOSED NEW DUCT FOR GSM FEEDER FROM UCU's

PROPOSED PHASE 5 TOWER.

PROPOSED KOMODO CABINET ON NEW ROOT FOUNDATION

PROPOSED PCC FLAGS ON FRONT OF CABINET DOORS TO FORM GRANDSTANDING

PROPOSED 2No.150 DIA. DUCT FOR NEW FEEDERS FROM TOWER

PROPOSED 100 DIA. DUCT FOR NEW POWER SUPPLY FROM METER CABINET

PROPOSED 100 DIA. DUCT FOR NEW TRANSMISSION SUPPLY FROM S8000 CABINET

PROPOSED 150 DIA. DUCT FOR RE-ROUTED UMTS/GSM FEEDERS

PROPOSED 150 DIA. DUCT SPARE

1No. PROPOSED 150 DIA. SPARE DUCT FOR FUTURE USE

EQUIPMENT LAYOUT

SCALE 1:50

LOCATION OF TRANSMISSION EQUIPMENT SUBJECT TO CHANGE/UPGRADE. CONTRACTOR TO VERIFY CONNECTION POINT FROM LIVE TX INFORMATION AND ON SITE PRIOR TO DUCT INSTALLATION

NOTE: PROPOSED KOMODO CABINET TO BE INSTALLED STRICTLY IN ACCORDANCE WITH MANUFACTURERS DETAILS. REFER TO DESIGN GUIDE FOR ELECTRICAL, EARTHING, TRANSMISSION, ALARM DETAILS, ETC. NEW 40A BREAKER TO BE INSTALLED IN EXISTING DISTRIBUTION BOARD FOR AC POWER SUPPLY. MAKE OF BREAKER MUST MATCH MAKE OF DB

COVENTRY CONFIG.
NON-SIMILAR

NOM/RDS DATE/REV.
NOM. 30/04/2015

14/7/15

SUBSTITUTION

No.	Revision	Date	By	ckd
D	EQUIPMENT LOCATION CORRECTED TO SUITE LPA COMMENTS	13.07.15	MAS	REM
C	CONSTRUCTION ISSUE	08.07.15	I.P.	REM
B	PRELIMINARY ISSUE FOR PLANNING	07/07/15	MAS	REM
A2	SCHEME REVISED TO SHOW EXISTING UCU's RETAINED FOR GSM/UMTS & SPARE FEEDER TERMINATED IN TOWER	06/07/15	MAS	REM
A1	PRELIMINARY ISSUE FOR APPROVAL	05/06/15	MAS	REM

MBNL

6 Anglo Office Park
67 White Lion Road
Amersham
HP7 9FB

Tel: 01494 762 923
Email: info@mbnl.co.uk



WHP Wilkinson Helsby
Unit 17B, Astley Way Industrial Estate
Astley Lane, Swillington, Leeds
LS26 8XT

Tel: 0113 3023550 Fax: 0113 2876834
e-mail: info@wilkinson-helsby.co.uk

Site Name & Address:

ELMER ROAD BOGNOR REGIS WEST
SUSSEX PO22 6DZ

Title:

PROPOSED TELECOMMUNICATIONS
STREETWORKS UPGRADE
EQUIPMENT LAYOUT

Purpose of Issue:

CONSTRUCTION

Drawing No:

71562 - 03

Cell No:

71562

MBNL Ref:

ARN008

Issue:
D

Scale: AS STATED
Dm: MAS

Ch'd: REM
Date: 05/06/15
App: REM
Date: 05/06/15