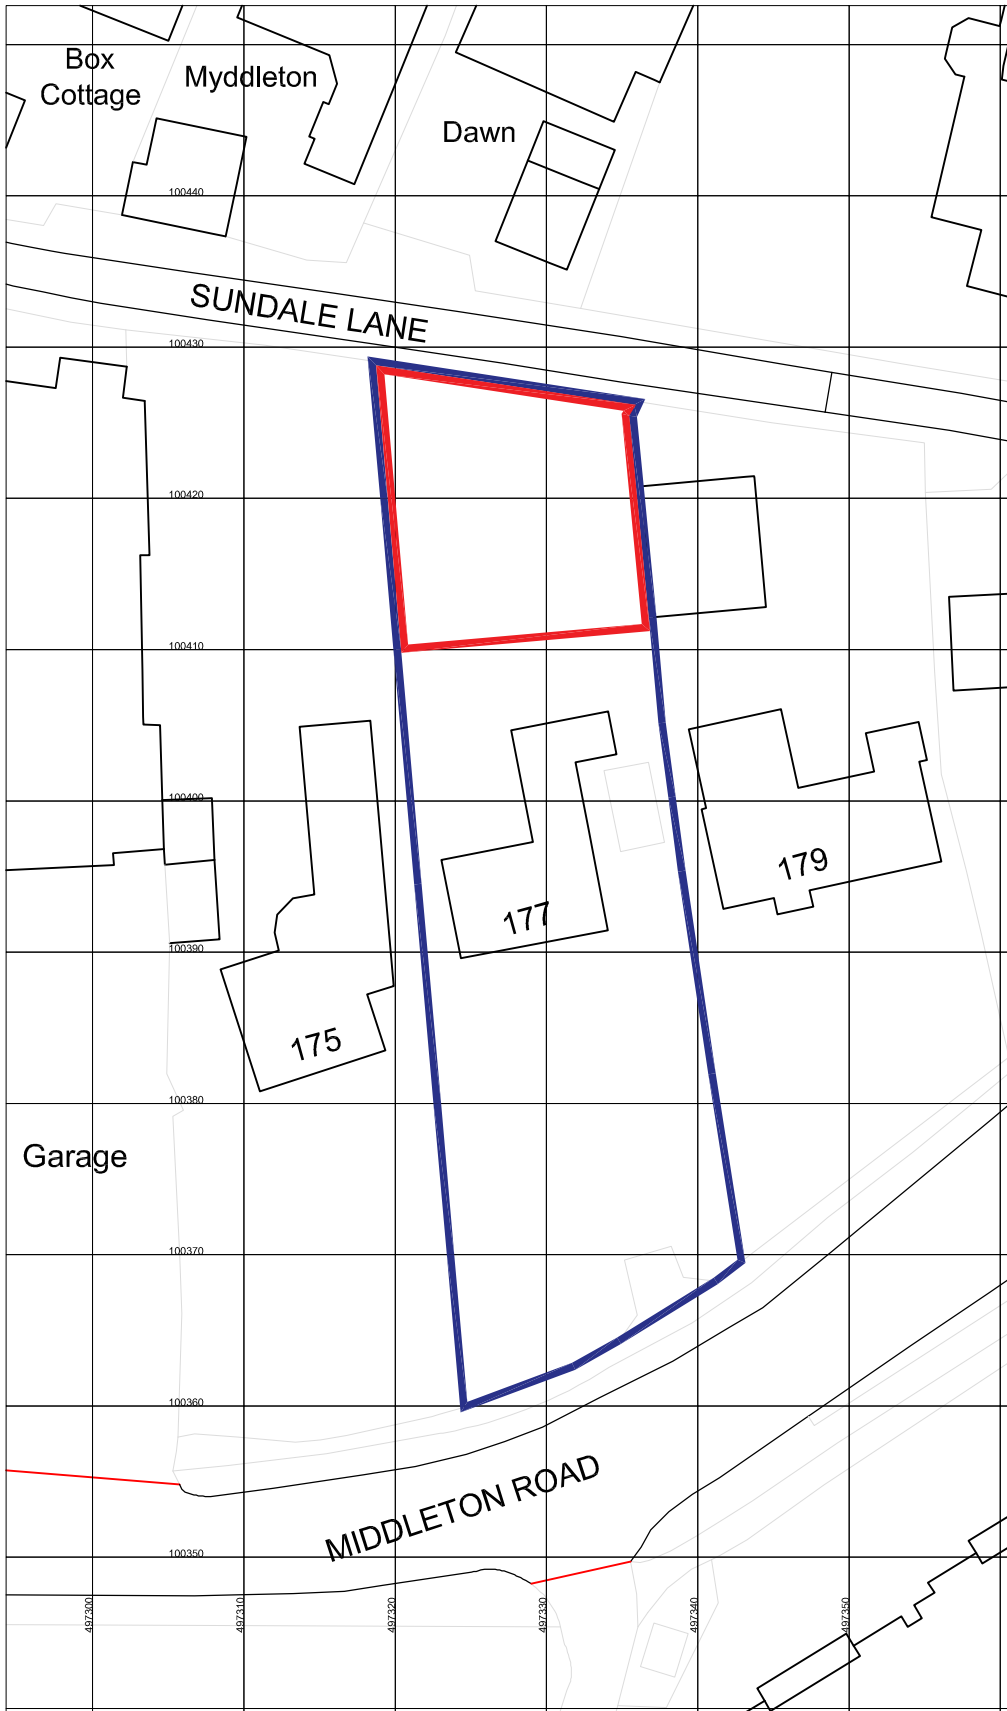


Key

- 177 Middleton Road site boundary line
- Proposed land for development to rear of 177 Middleton road

Client's Name
Miss Walker

Drawing Title
Location Plan

Drawn
SW

Checked
SW

Date
02.07.19

Rev	Date	Revision Details	Dr	Ch

Job Title
Land to rear of 177 Middleton Road along Sundale Lane

Scale
1:500 @ A4

metres 5 10 15 20

Job No
2001

Drawing No
01

Rev
A

Status

APPROVAL