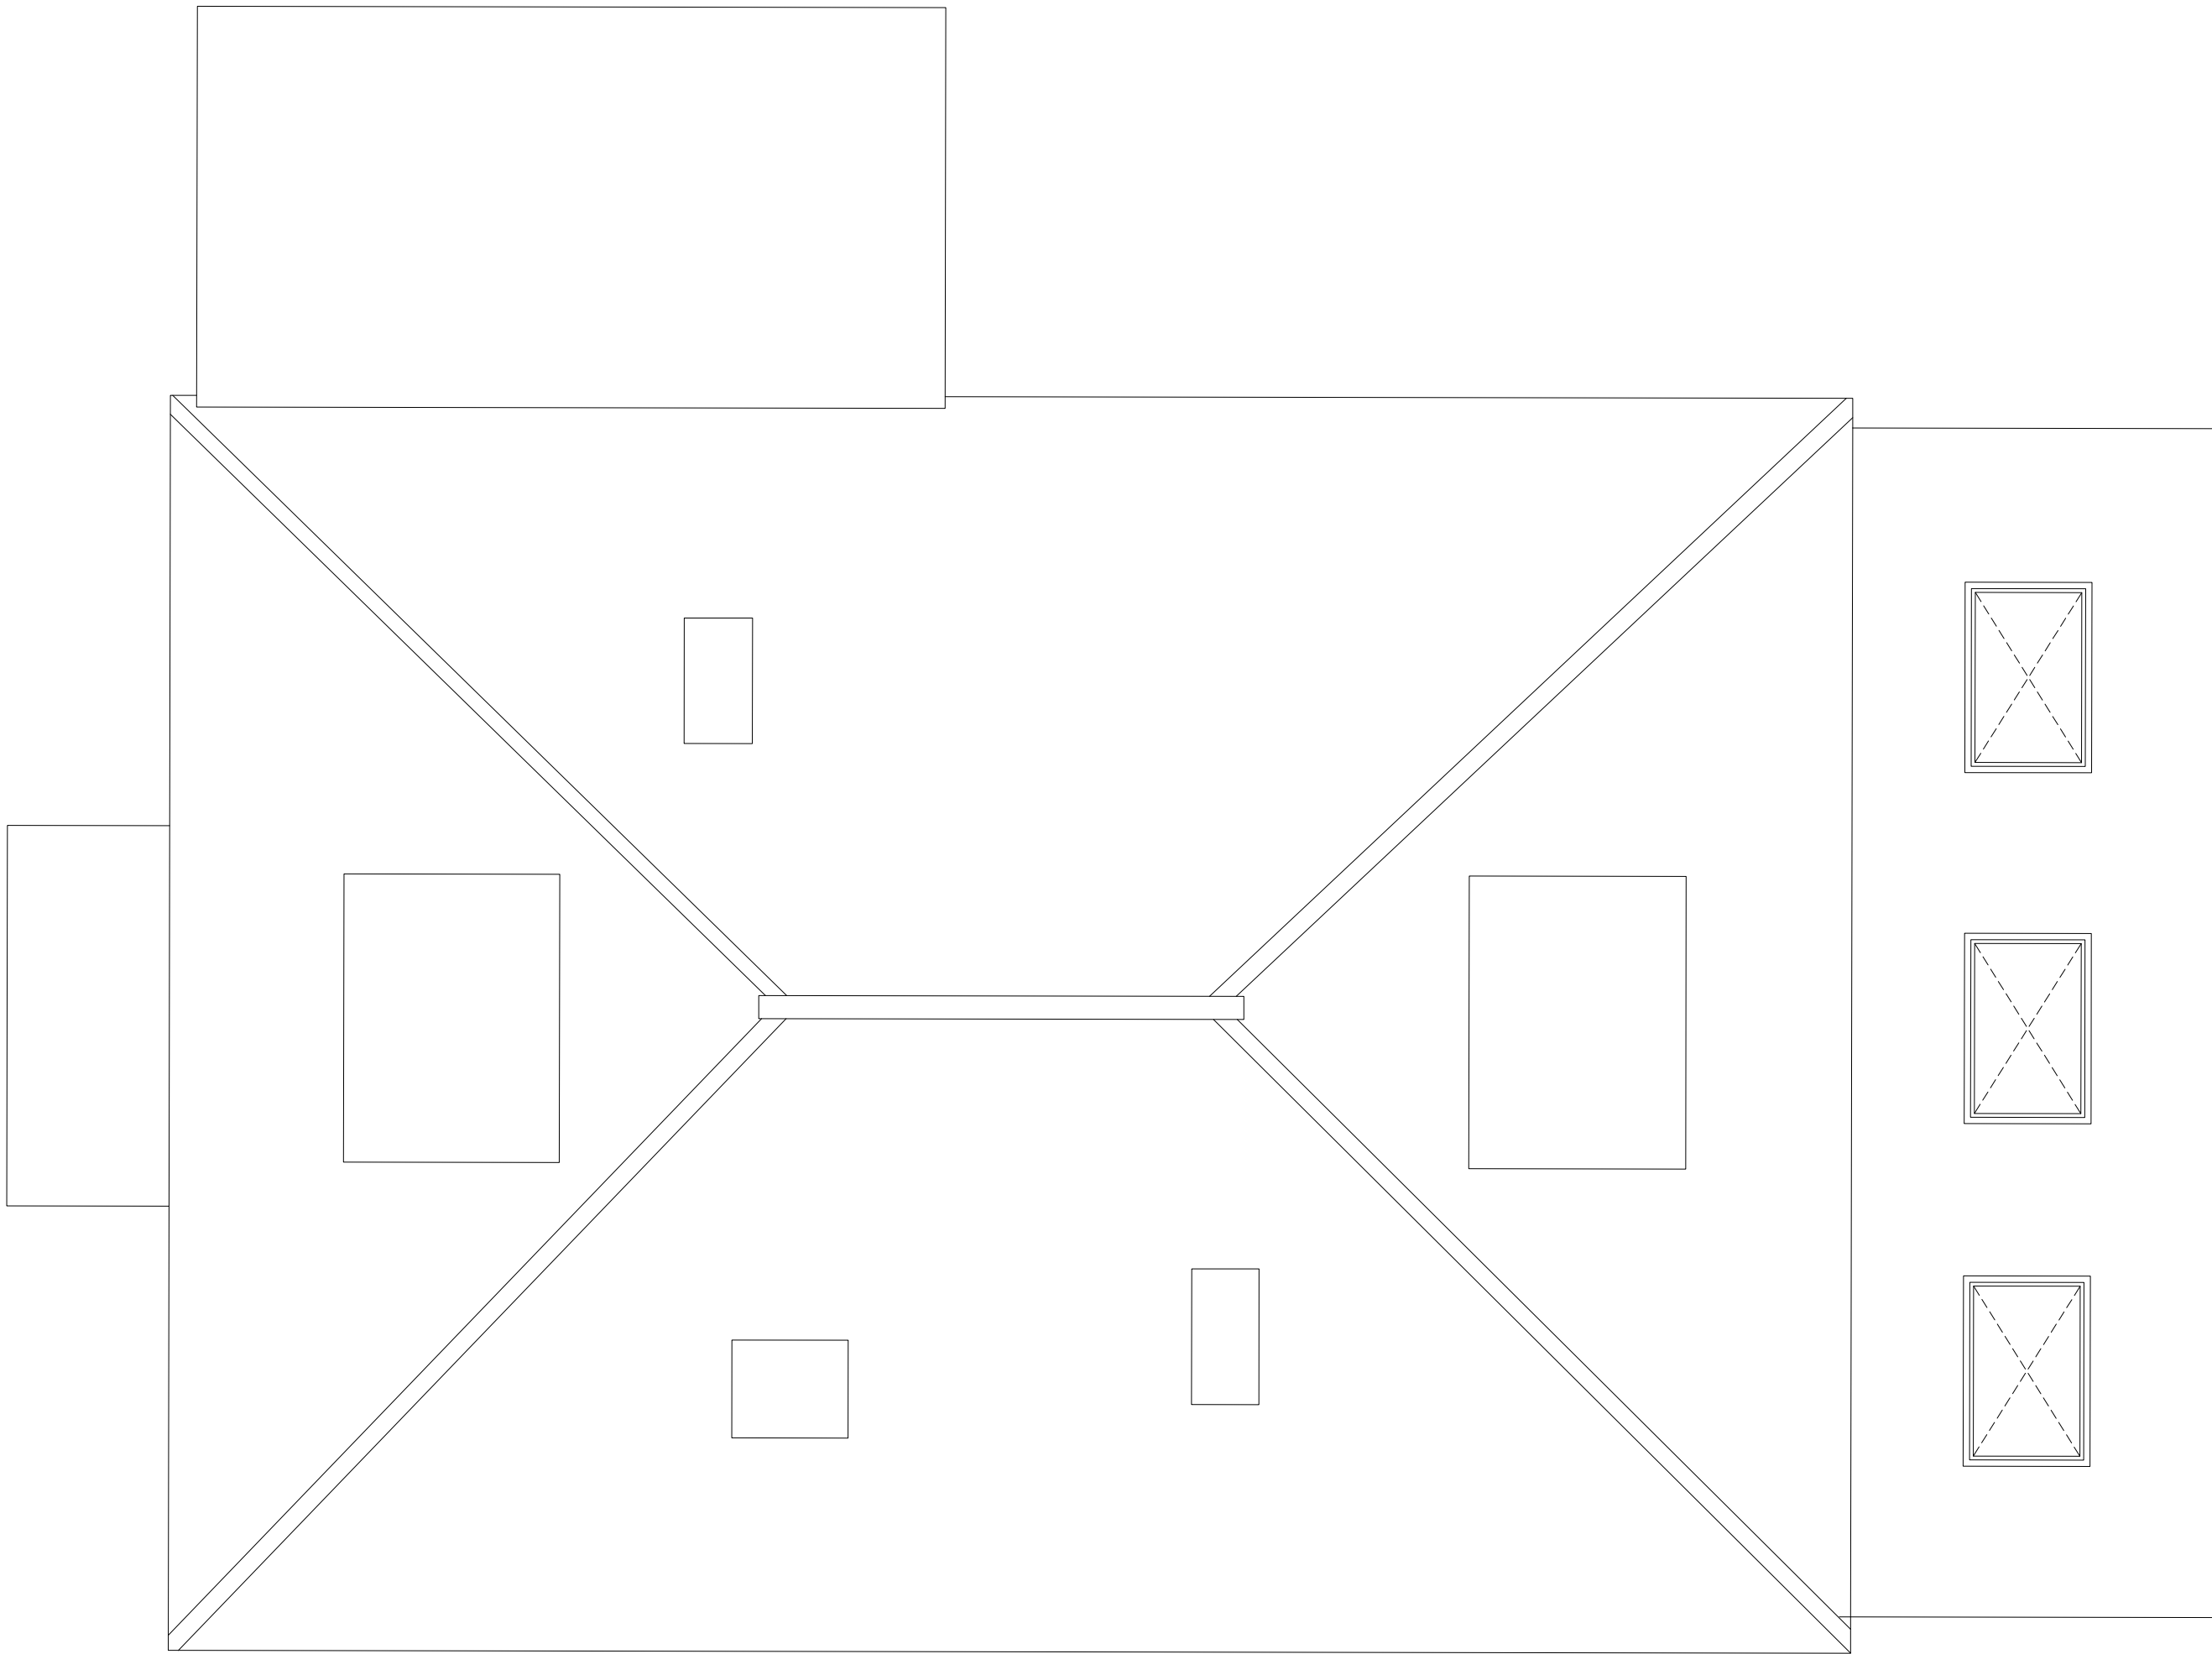


0m 1m 5m

9 Farm Close, Bognor Regis
PO22 6JQ, West Sussex
Mr & Mrs P Blackman
Drawing number: 66/18/08
Drawing name: Amended Floor roof proposed
Scale: 1:50@A3
Date: 19 August 2020

ARUN DISTRICT COUNCIL 16/02/2018