


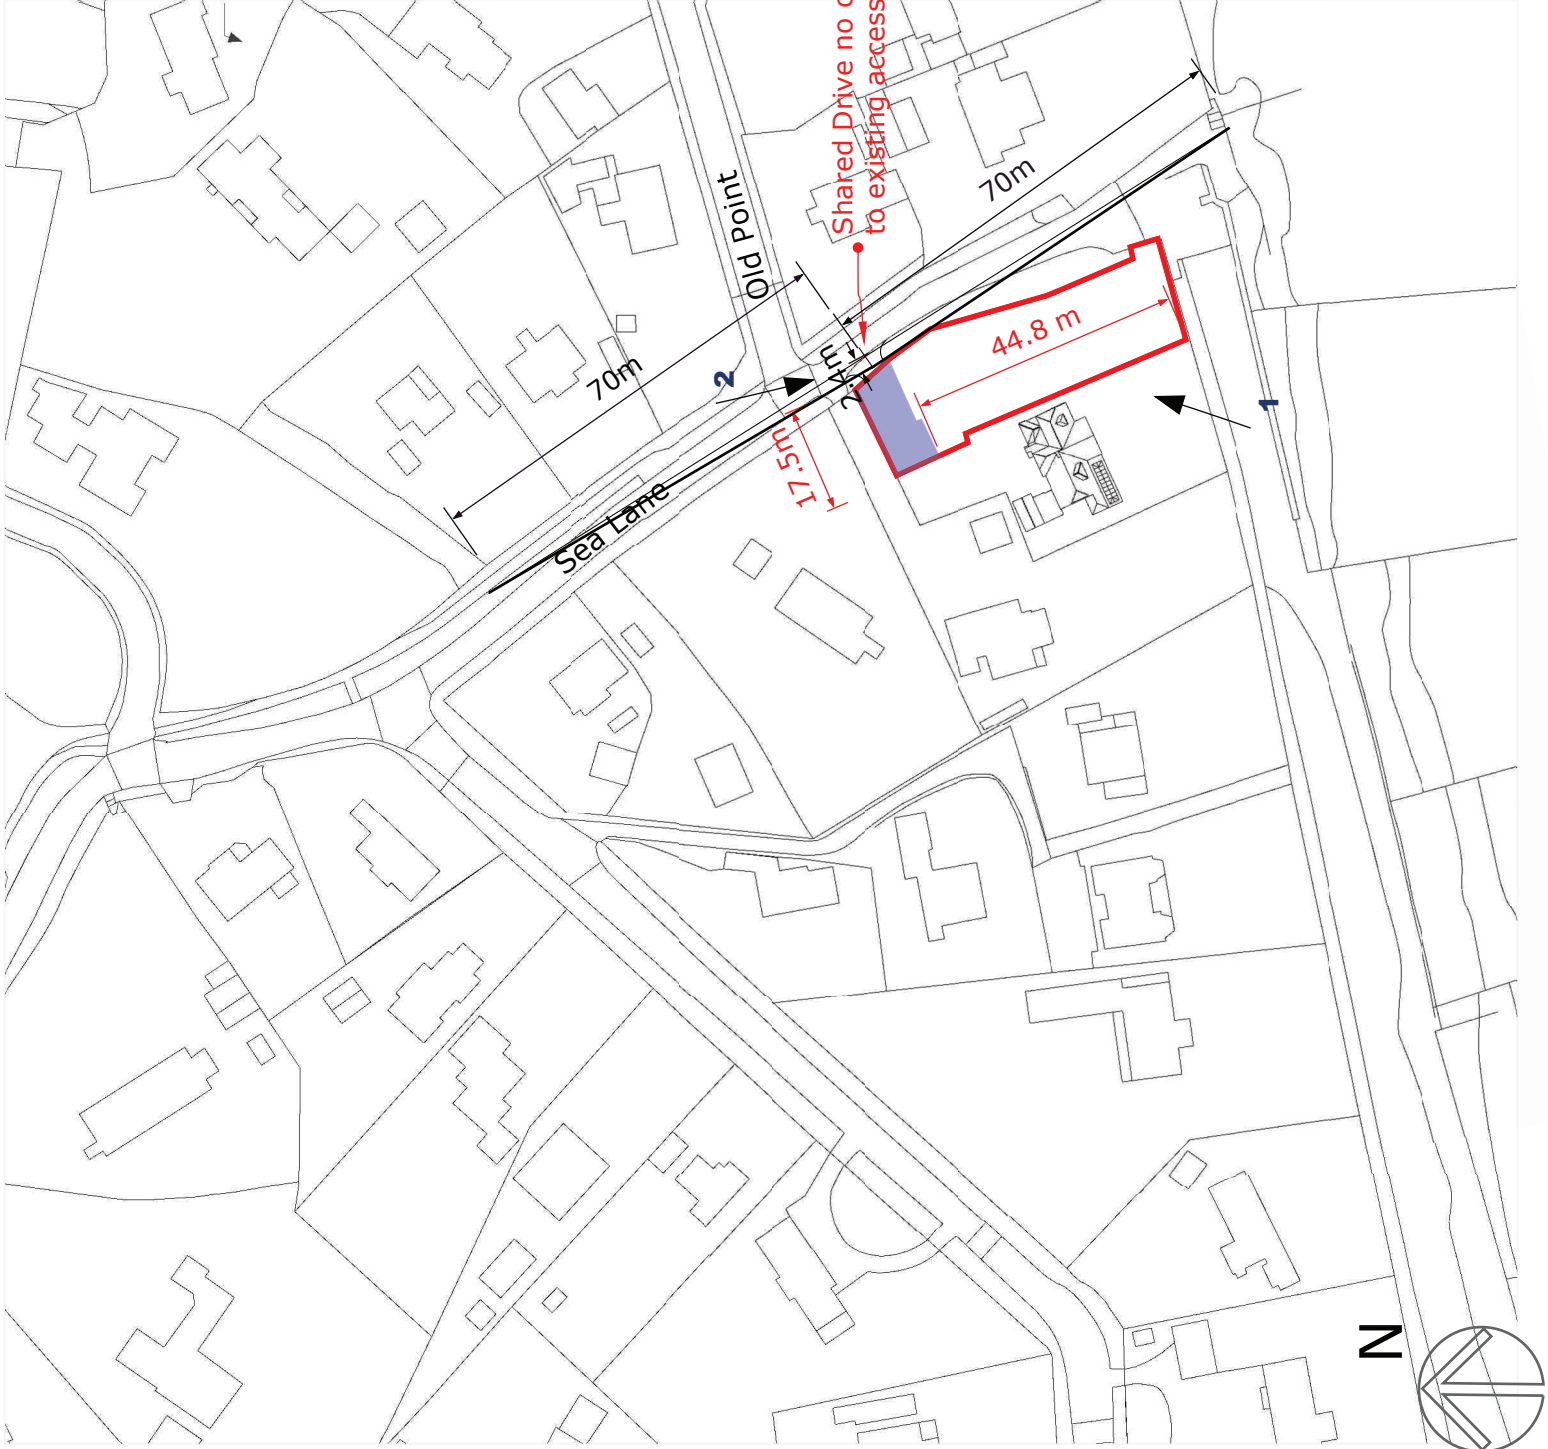

Site Location Proposed 1:1250 @A3



1



2

Site Photos