
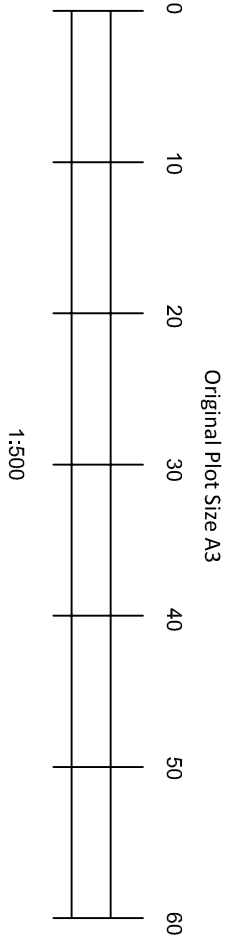


PRELIMINARY CLIENT APPROVAL
PLANNING BUILDING REGULATIONS
~~TENDER CONSTRUCTION AS BUILT~~

NOTE:

This drawing must not be reissued, loaned or copied without the written consent of Courtleas Ltd. (the originator). All errors, omissions, discrepancies should be reported to the originator immediately. All dimensions to be checked before site fabrication by the contractor, his sub-contractor or supplier. Do not scale plans - use figure or grid dimensions where given. Any deviation from the drawing to be reported to the originator immediately. The Principal Contractor shall carry out a risk assessment of the proposed work and liaise with the principal designer before works commence if there is any doubt as to being able to complete the project in a safe manner compliant with the Construction Design and Management Regulations 2015.

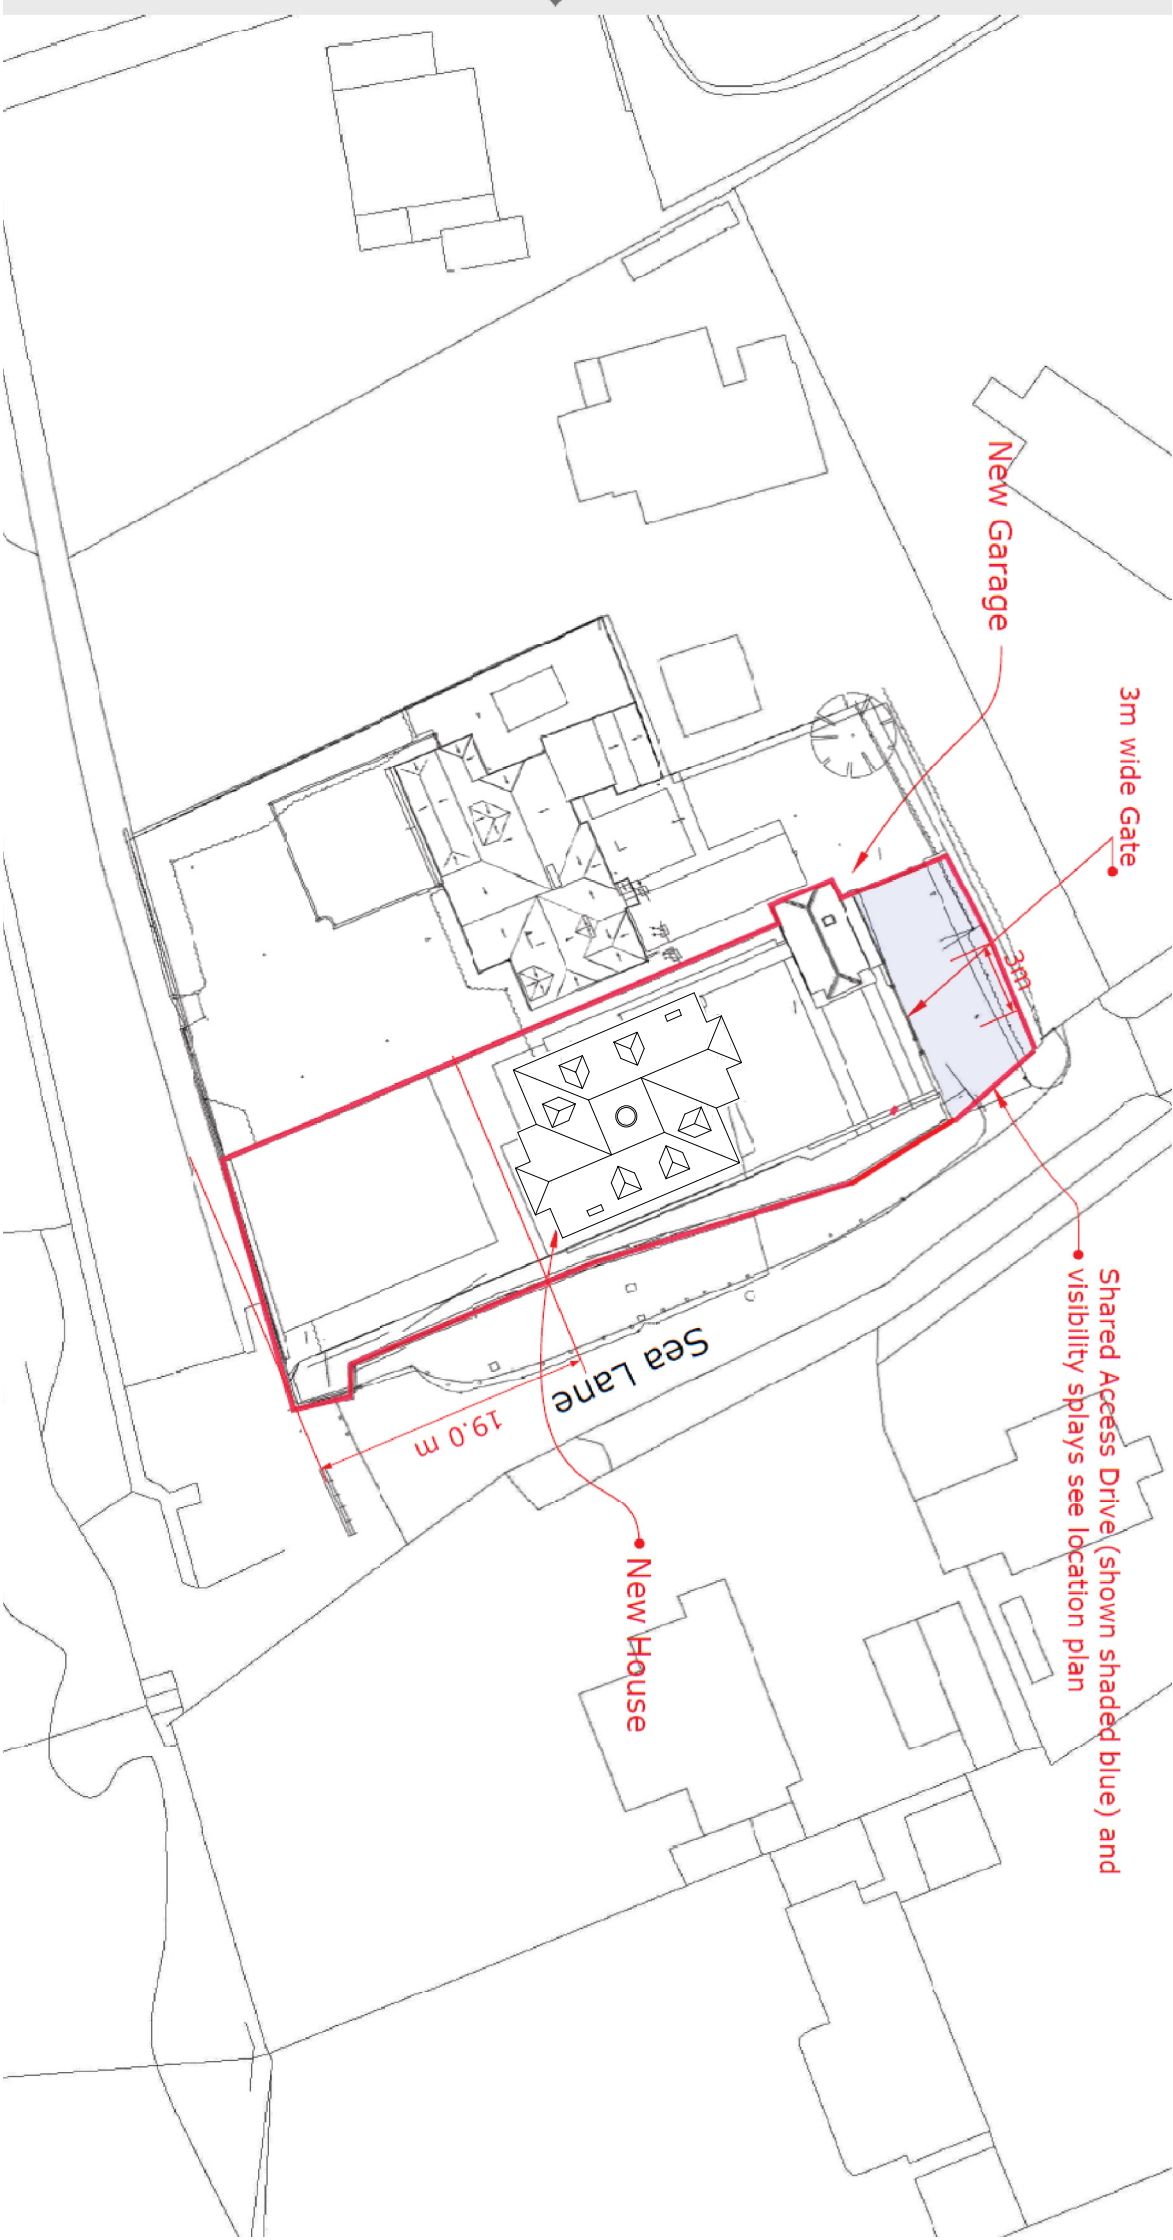

REV.	DATE	DETAILS
© Courtleas Consulting Ltd		

DRAWING BY

Courtleas Consulting Ltd

Chartered Surveyors Development & Project Consultants

1 COURTLEAS COBHAM

SURREY KT11 2PW

TEL: 01932 590 455

Email: garymwhite@ntlworld.com

Client: **46a Sea Lane**
Middleton on Sea
West Sussex

Detail:

Block Plans

Drawn by:	Date:	Scale:
GW	OCT-20	As stated
Drawing/Cad Ref. No.:	20-189	
Drawing No.:	20-189-BP	Rev: