




800mm 600mm 1200mm 600mm 3000mm 700mm 1400mm 600mm 4400mm

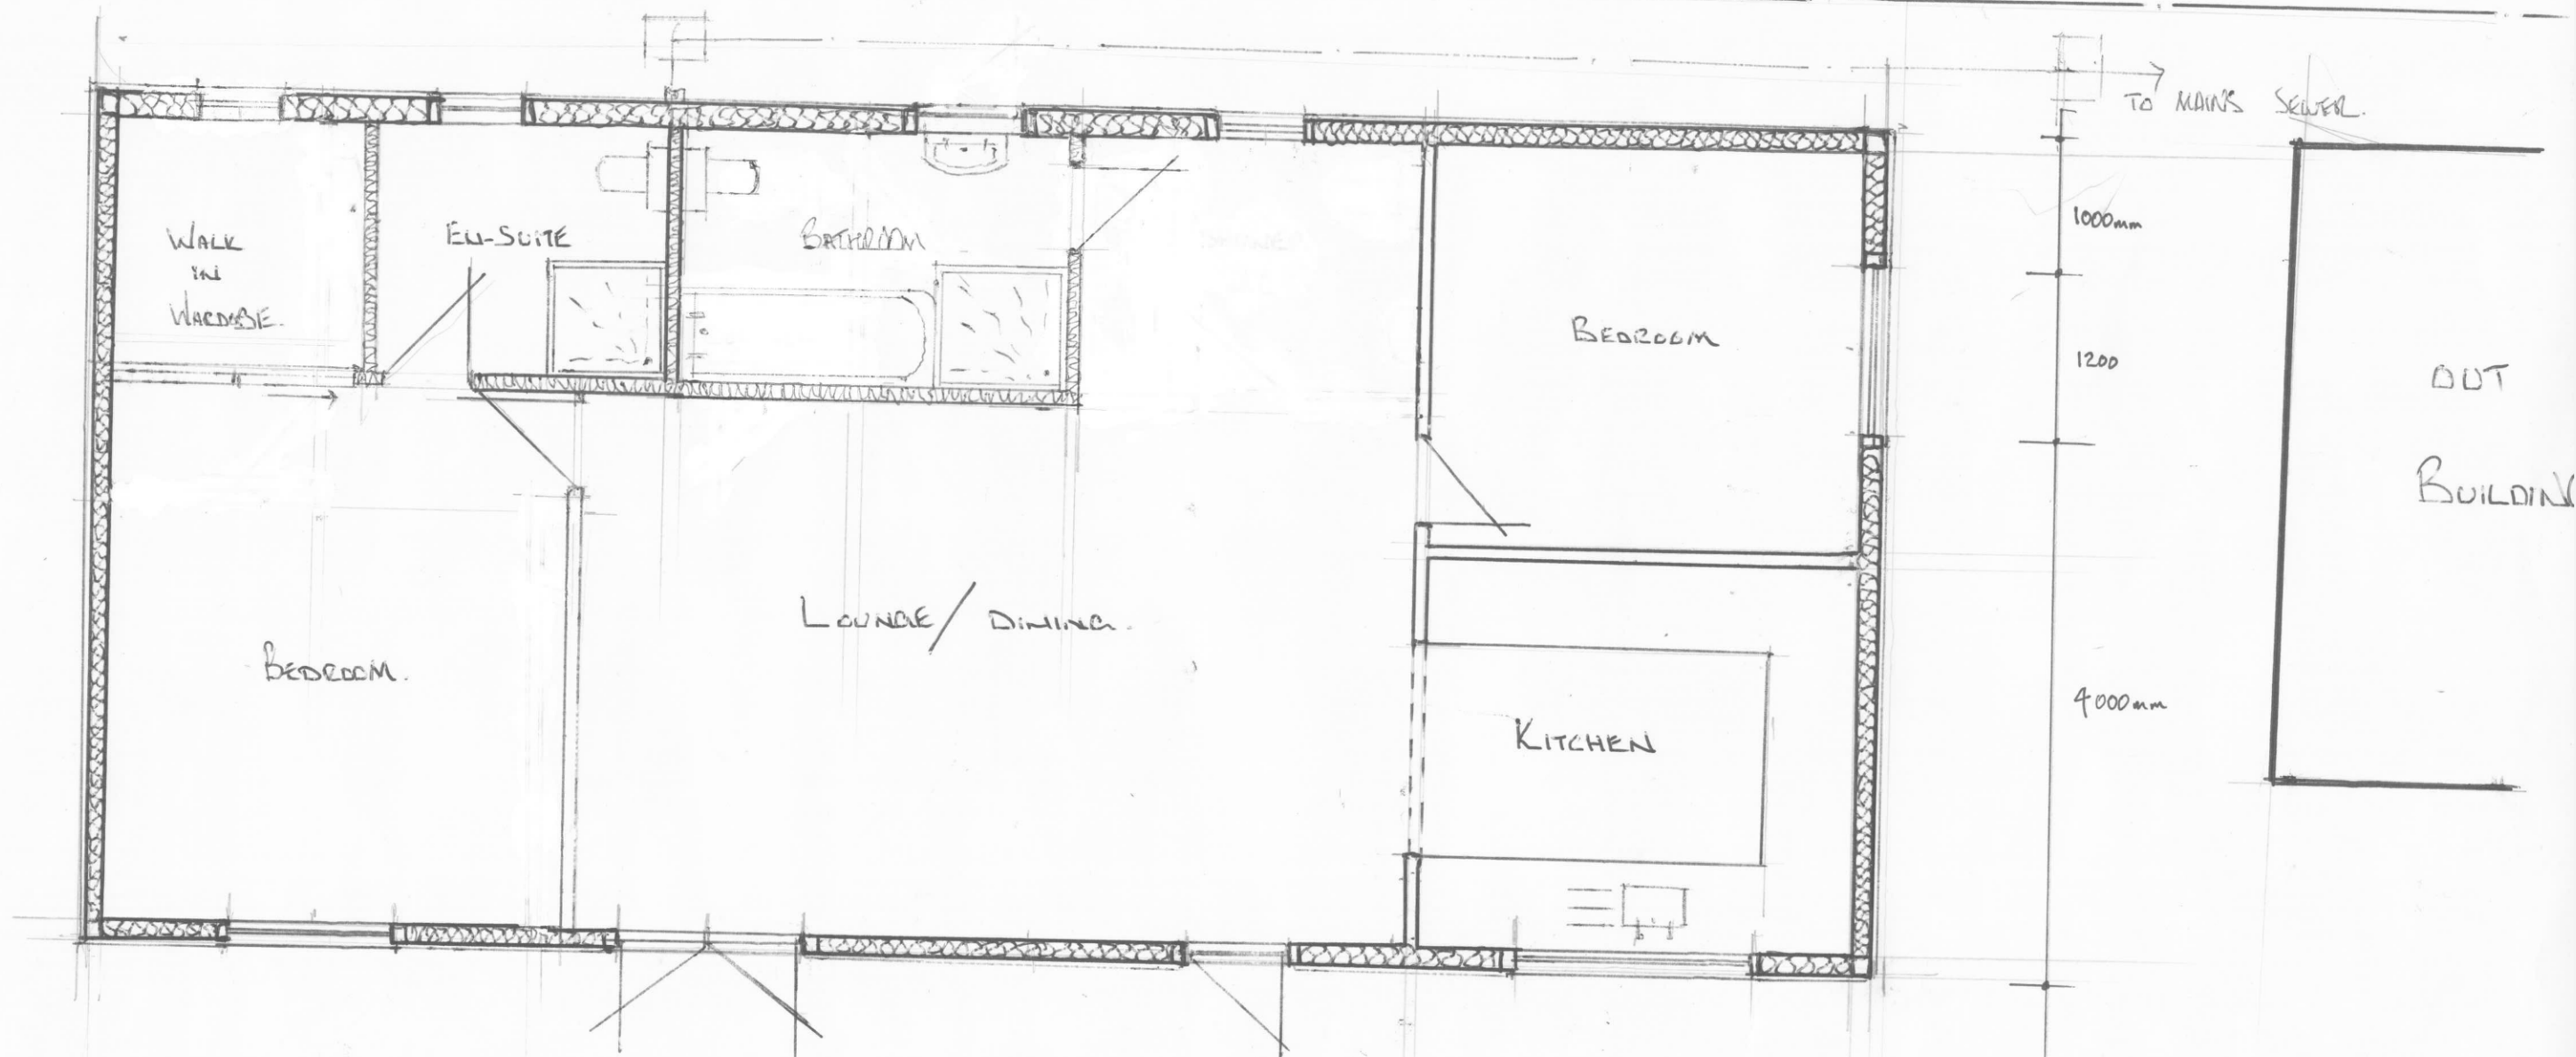

TO MAINS SEWER

1000mm

1200

OUT
BUILDING

4000mm

1100mm 1200mm 1700mm 1400mm 3000mm 800mm 1700mm 1600mm 600mm

GROUND FLOOR PLAN
[1:50]

1.0 2.0
1:50

NEW BUILD AT REAR OF 27 SHRUBBS DRIVE, MIDDLETON - ON - SEA, W.5X.