
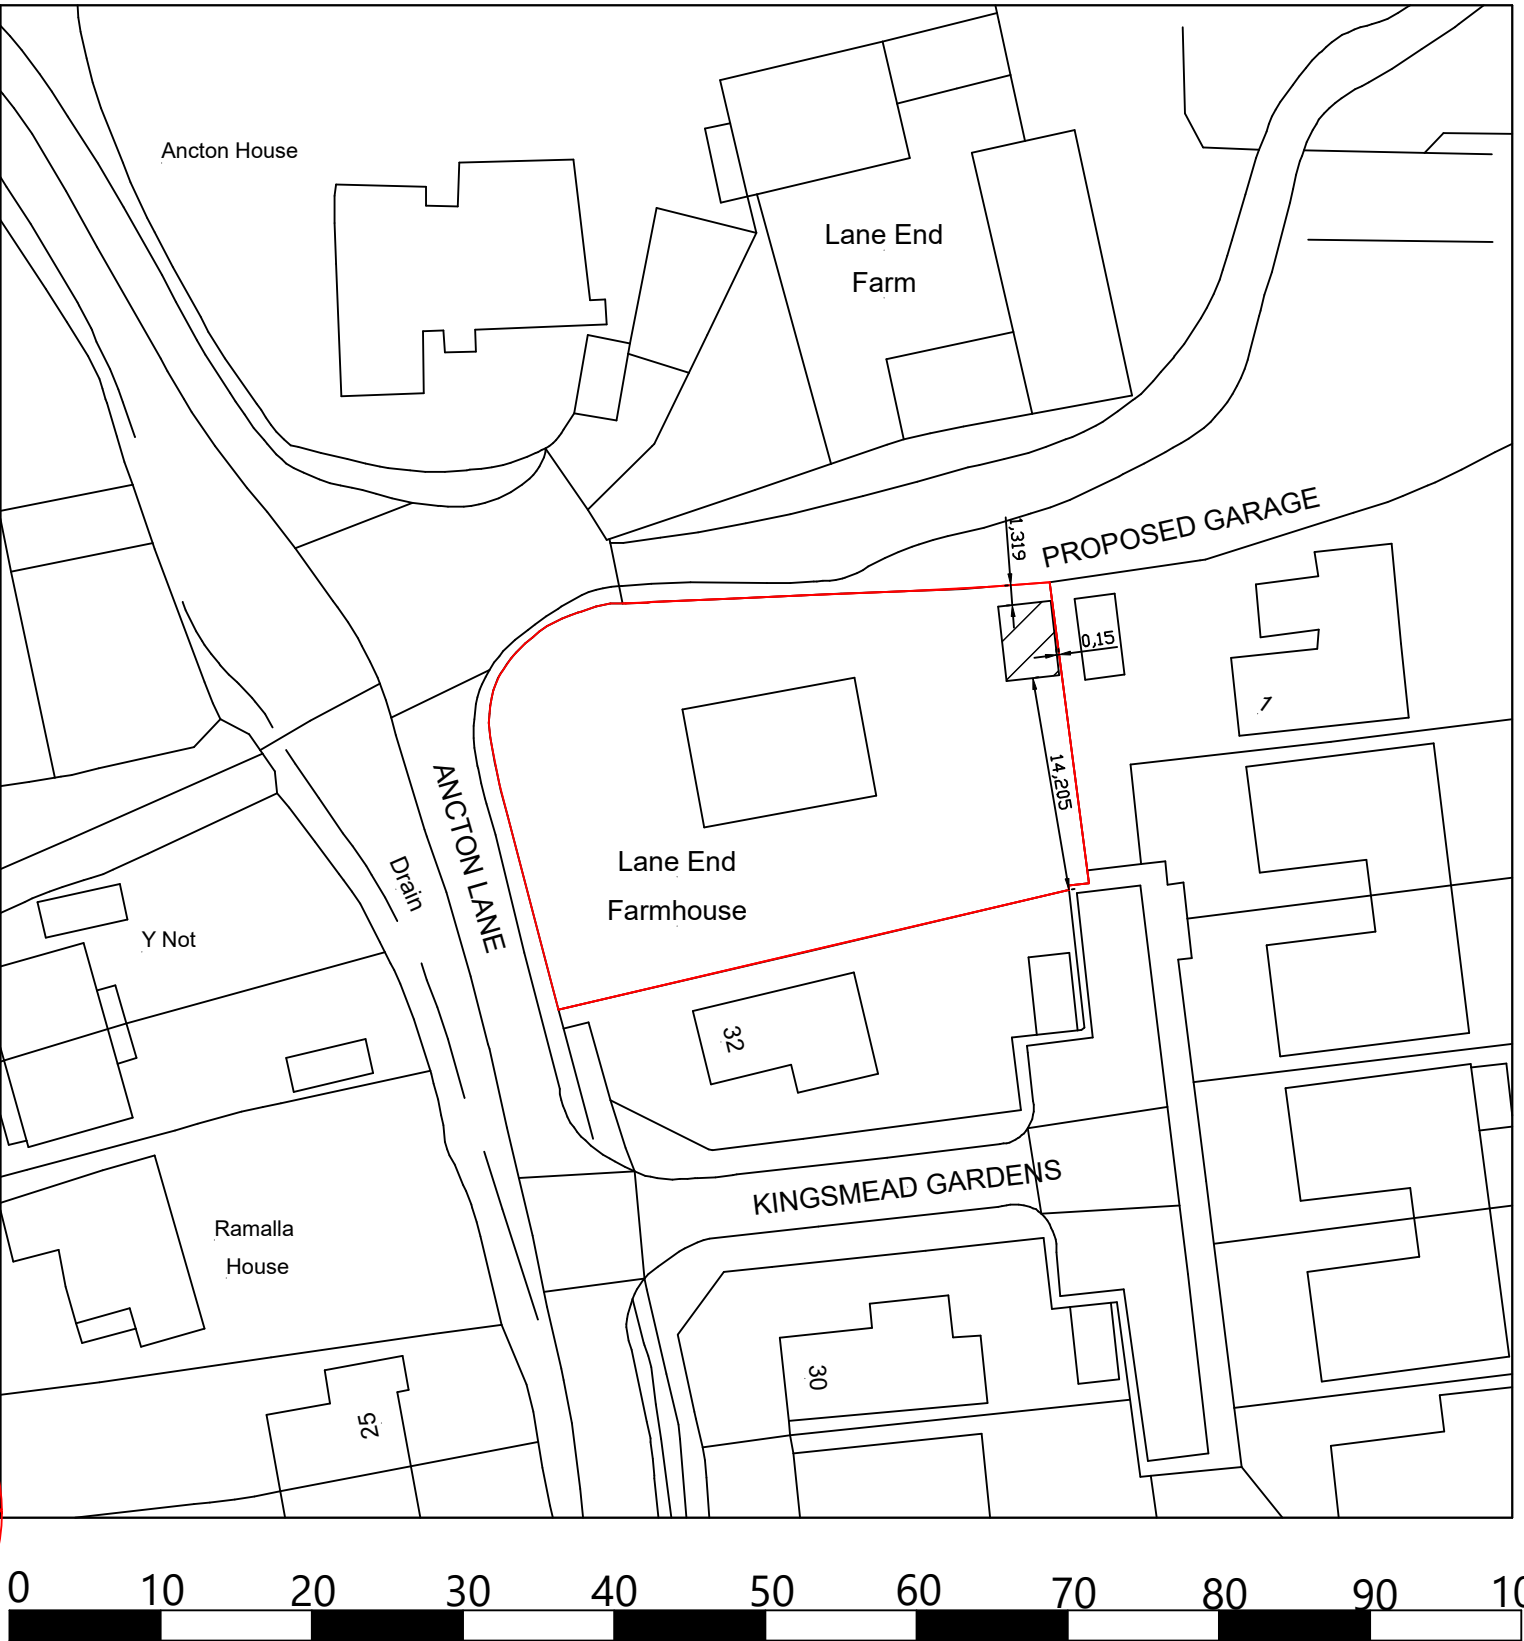


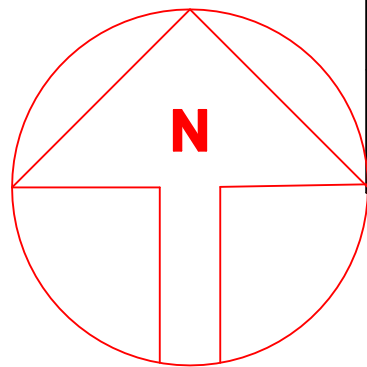

REVISIONS

Notes
1. These are computerised drawings for the purposes of obtaining planning & building regulations approvals & are based on certain overall measurements.
2. Dimensions shown must not be relied upon and must be checked on site and verified prior to commencement of work.
3. Where applicable this drawing is to be read in conjunction with other consultants' drawings & calculations.
4. Do not scale from these drawings, except for planning purposes
5. Any Work undertaken prior to Planning and Building Regulations Approval is done so entirely at the Client/Contractors own risk
© 2020 - T. Murray

TIM MURRAY CBuildE MCABE
BUILDING CONSULTANT
48 Pier Road
Littlehampton West
Sussex BN17 5LP

01903
730228

PROJECT DETAIL
ANCTON LANE FARMHOUSE
MIDDLETON ON SEA
WEST SUSSEX PO22 6NH
REPLACEMENT GARAGE
FOR: JUDITH PAMIR

DRAWING	SCALE
PROPOSED BLOCK PLAN	1/500
DATE: AUGUST 2020	
DRAWN: T. Murray	
DRAWING: 20/51/3	REVISION: